HPK/2011/0512

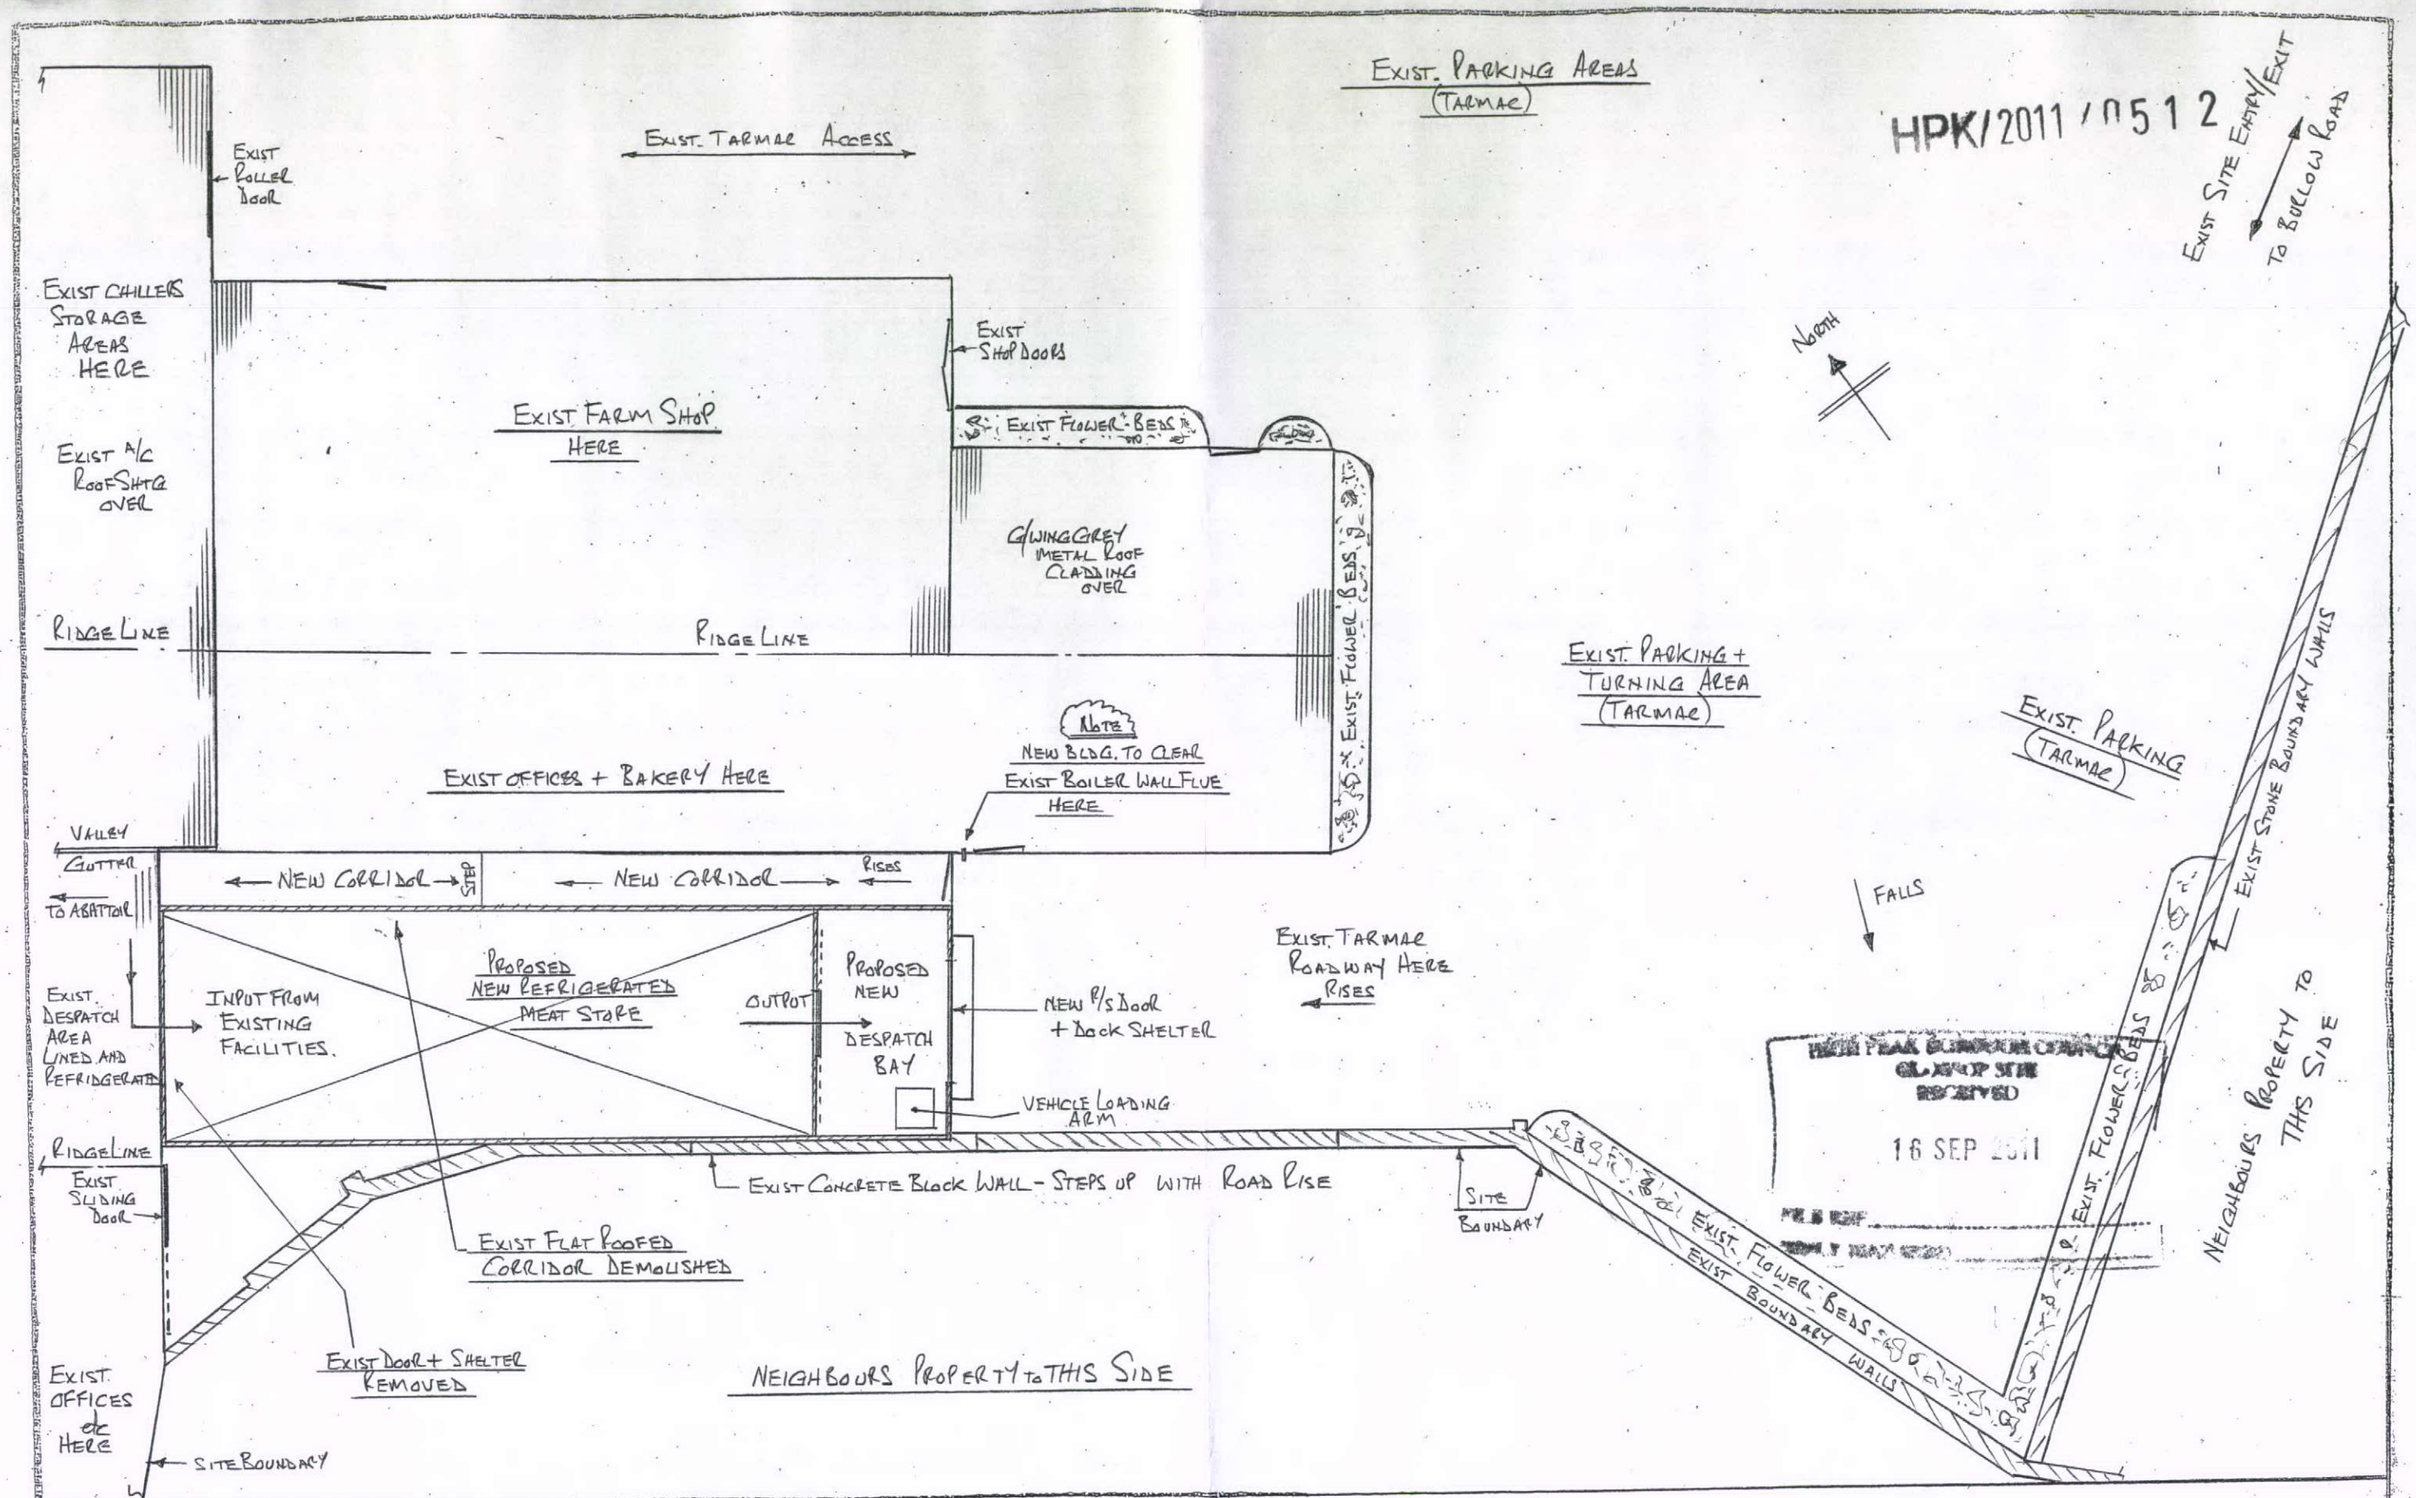

L.H.SLEIGHTHOLME LTD
STEELWORK AND CLADDING SPECIALISTS
WESTFIELD WORKS, HELPERTHORPE
MALTON, N. YORKSHIRE YO17 8TQ

F. REDFERN & SONS LTD
HASLIN ABATTOIR
BURLOW ROAD
HARPUR HILL
BUXTON
SK17 9HT

AS PROPOSED PLAN OF NEW REFRIGERATED MEAT STORE AND DESPATCH BAY TO REAR OF EXIST FARM SHOP

SEE DRG. PP1 FOR 1:500 SCALE FULL SITE BLOCK PLAN

SCALE 1:125 @ A3 SIZE

DRWN W 22/8/11

A3 PROPOSED

DRG. No. PP4