HPK/2011/0512

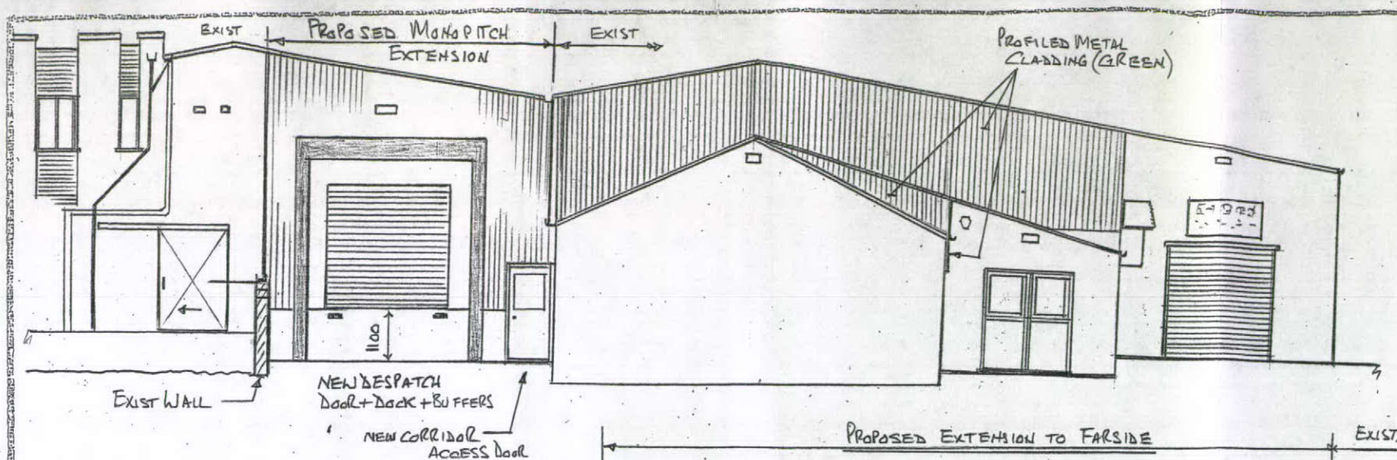

AS PROPOSED SOUTH GABLE ELEVATION

HIGH PEAK BOROUGH COUNCIL
GLOSOP SITE
RECEIVED
16 SEP 2011

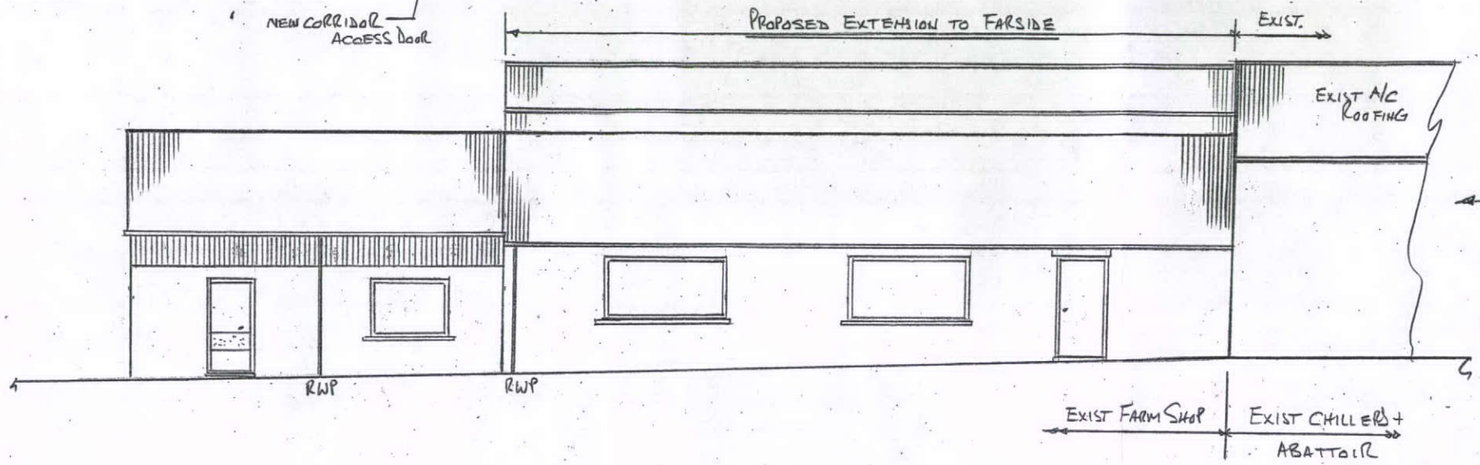

AS PROPOSED EAST SIDE ELEVATION

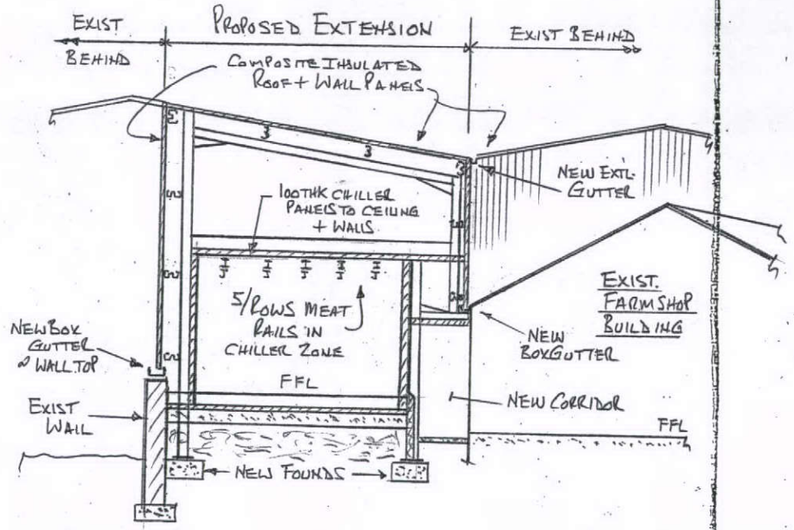

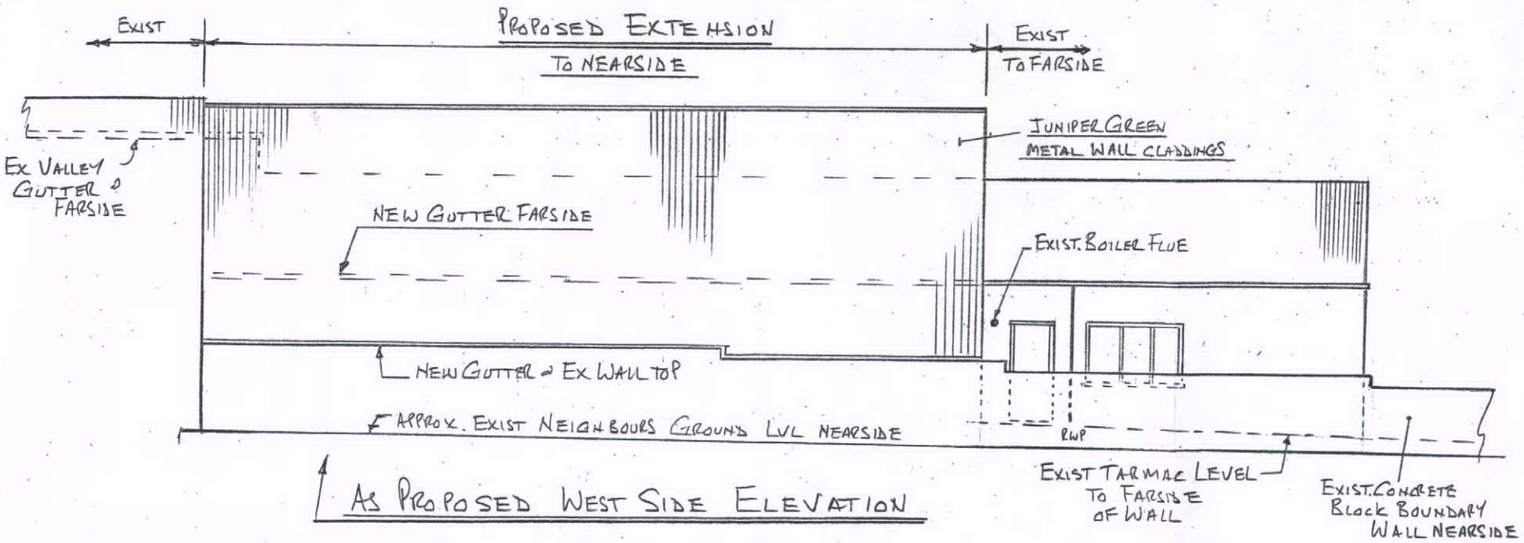

AS PROPOSED WEST SIDE ELEVATION

SECTION THRU' LOOKING NORTH

MONO PITCH STEEL FRAMED STRUCTURE WITH KINGSPAN OR SIMILAR INSULATED ROOF & WALL COMPOSITE CLADDING. G.WING GREY-ROOF JUNIPER GREEN WALLS (ALL AS EXIST.)
CHILLER + DESPATCH BAY TO HAVE 100 THK INSULATED CEILING + WALL PANELS + FLOOR TO BE INSULATED UNDER SCREEDS

L.H. SLEIGHTHOLME LTD
STEELWORK AND CLADDING SPECIALISTS
WESTFIELD WORKS, HELPERTHORPE
MALTON, N. YORKSHIRE YO17 8TQ

F. REDFERN & SONS LTD.
HASLIN ABATTOIR
BURLOW ROAD
HARPUR HILL
BUXTON
SK17 9HT

AS PROPOSED ELEVATIONS
AS NOTED + X SECTION THRU'
NEW REFRIDGERATED MEAT STORE
EXTENSION

SCALE 1:125 @ A3 SIZE DRAWN W 23/8/11

AS PROPOSED
DRG. NO. PP5