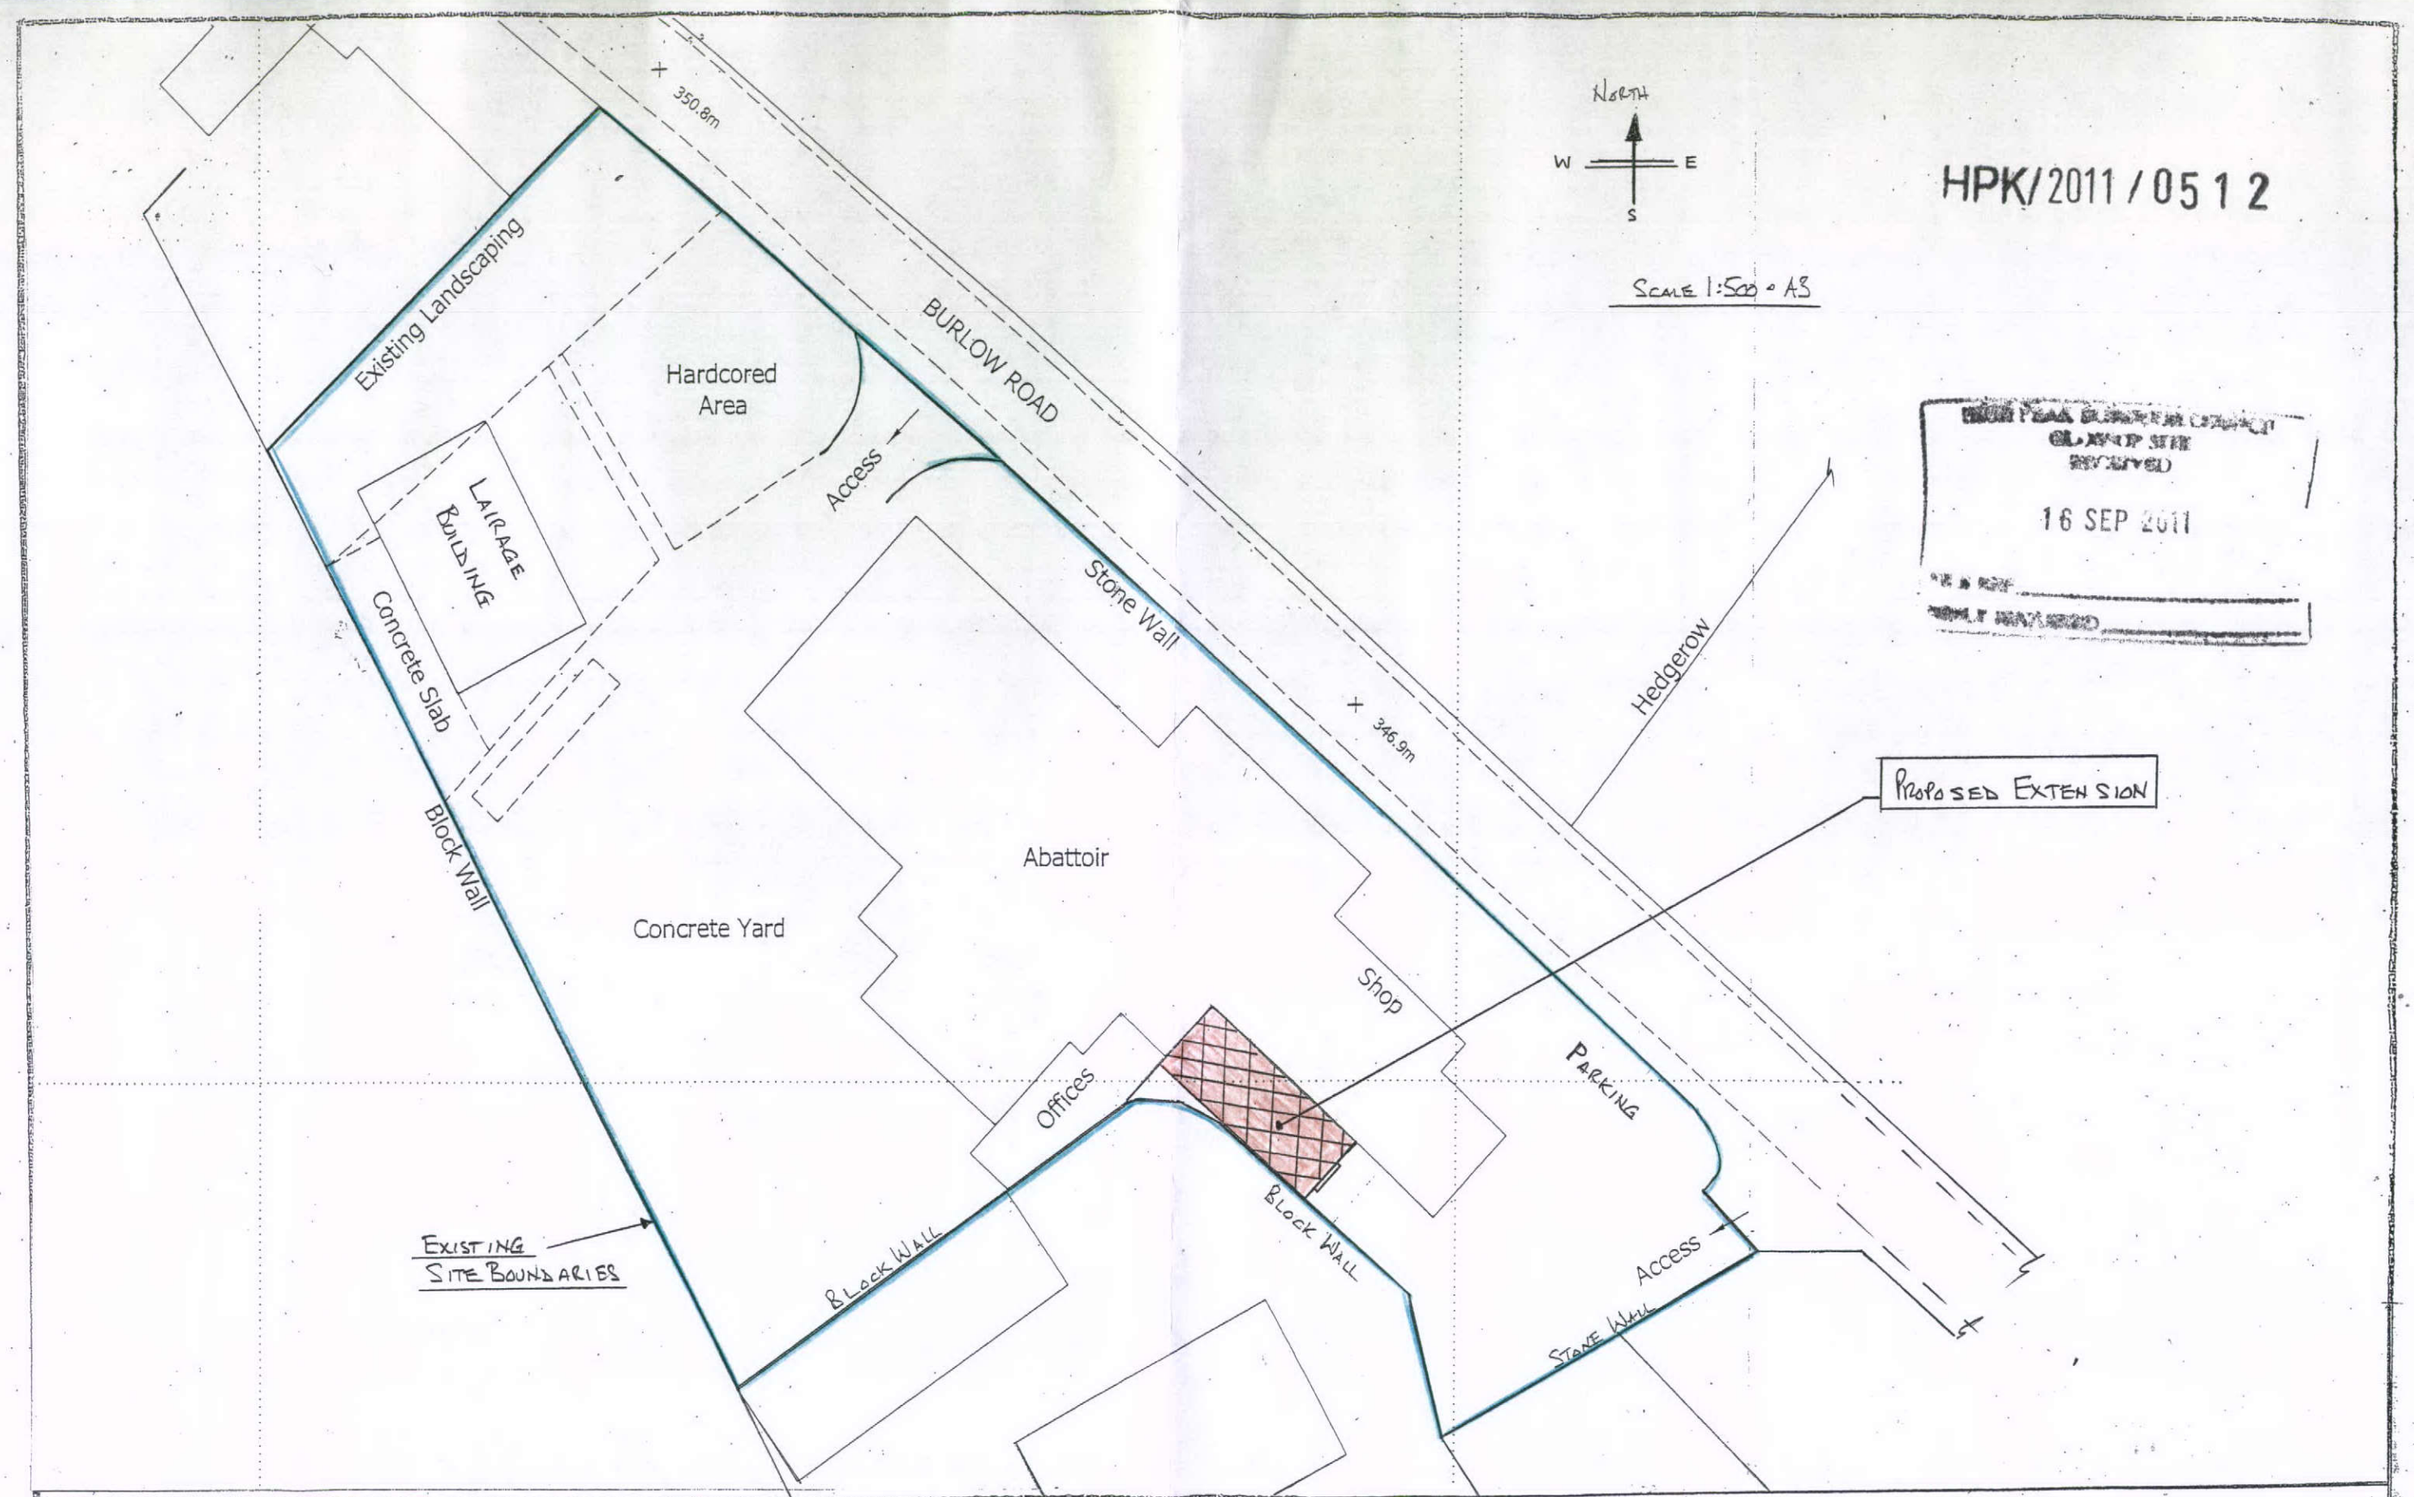

L.H.SLEIGHTHOLME LTD
STEELWORK AND CLADDING SPECIALISTS
WESTFIELD WORKS, HELPERTHORPE
MALTON, N. YORKSHIRE YO17 8TQ

F. Redfern & Sons Ltd.
Haslin Abattoir
Burlow Road
Harpur Hill
Buxton SK17 9HT

Proposed Additional Refridgerated Meat Store and Despatch Dock To Rear of Existing Farmshop.

Block Plan

Scale 1:500 @ A3 size

BL 1/08/11

Drg. No. PP1