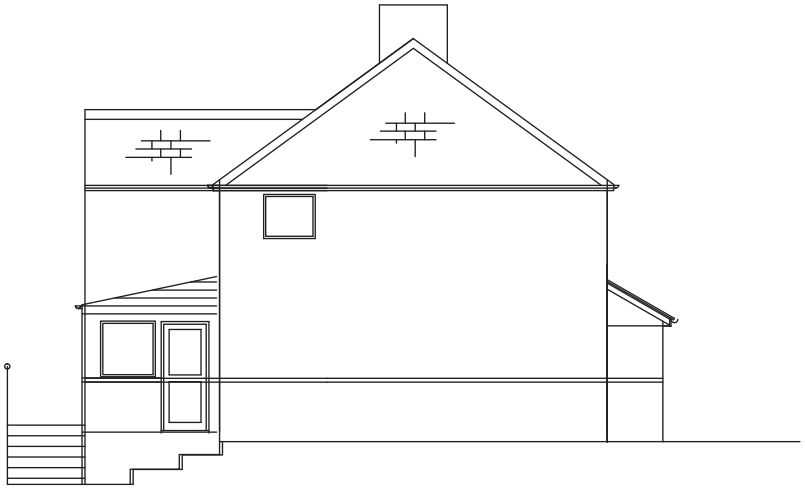

PROPOSED END ELEVATION

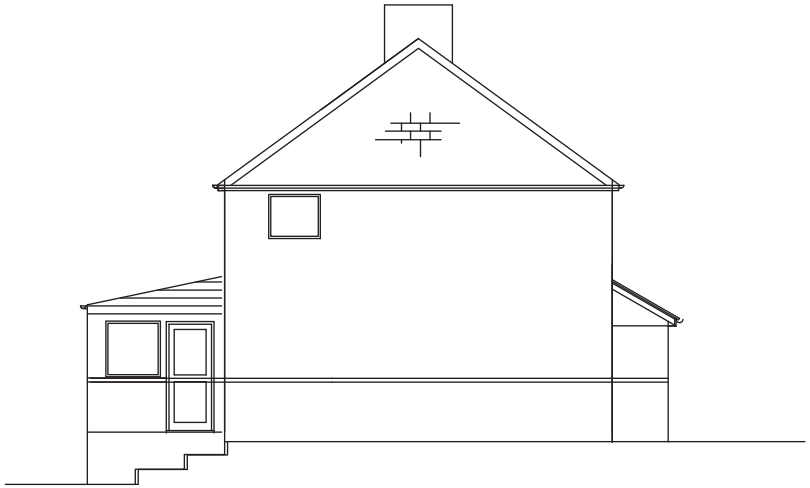

EXISTING END ELEVATION

ELEVATIONS LOOKING FROM NORTH AT SIDE OF NUMBER 7 LEVEL LANE

Scale: 1:100 DO NOT SCALE	Original Size: A3						Project: HOME EXTENSION	MR T GUNNER 9 LEVEL LANE, BURBAGE, BUXTON, DERBYSHIRE, SK17 6TU. Telephone: 01298 78224 Mobile: 0777 5646353	
Drawn By: DRR	Date: 07/10/11						Client: MR T GUNNER		
Checked By: DRR	–						Title: NORTH ELEVATIONS 9 LEVEL LANE, BUXTON.	Drawing No.: 006	Revision: D
Approved By: –	–								
CAD Ref: NEWHOUSE PLAN 1		Rev.	Description	Rev.By	Date	App.By			