ANNCROFT ROAD

TWO (2) PARKING SPACES 90 DEGREES TO ENTRANCE
EXISTING LOWERED CURB GIVES SUITABLE ACCESS.
MINIMUM SPACE FOR EACH CAR 2400 X 5000MM

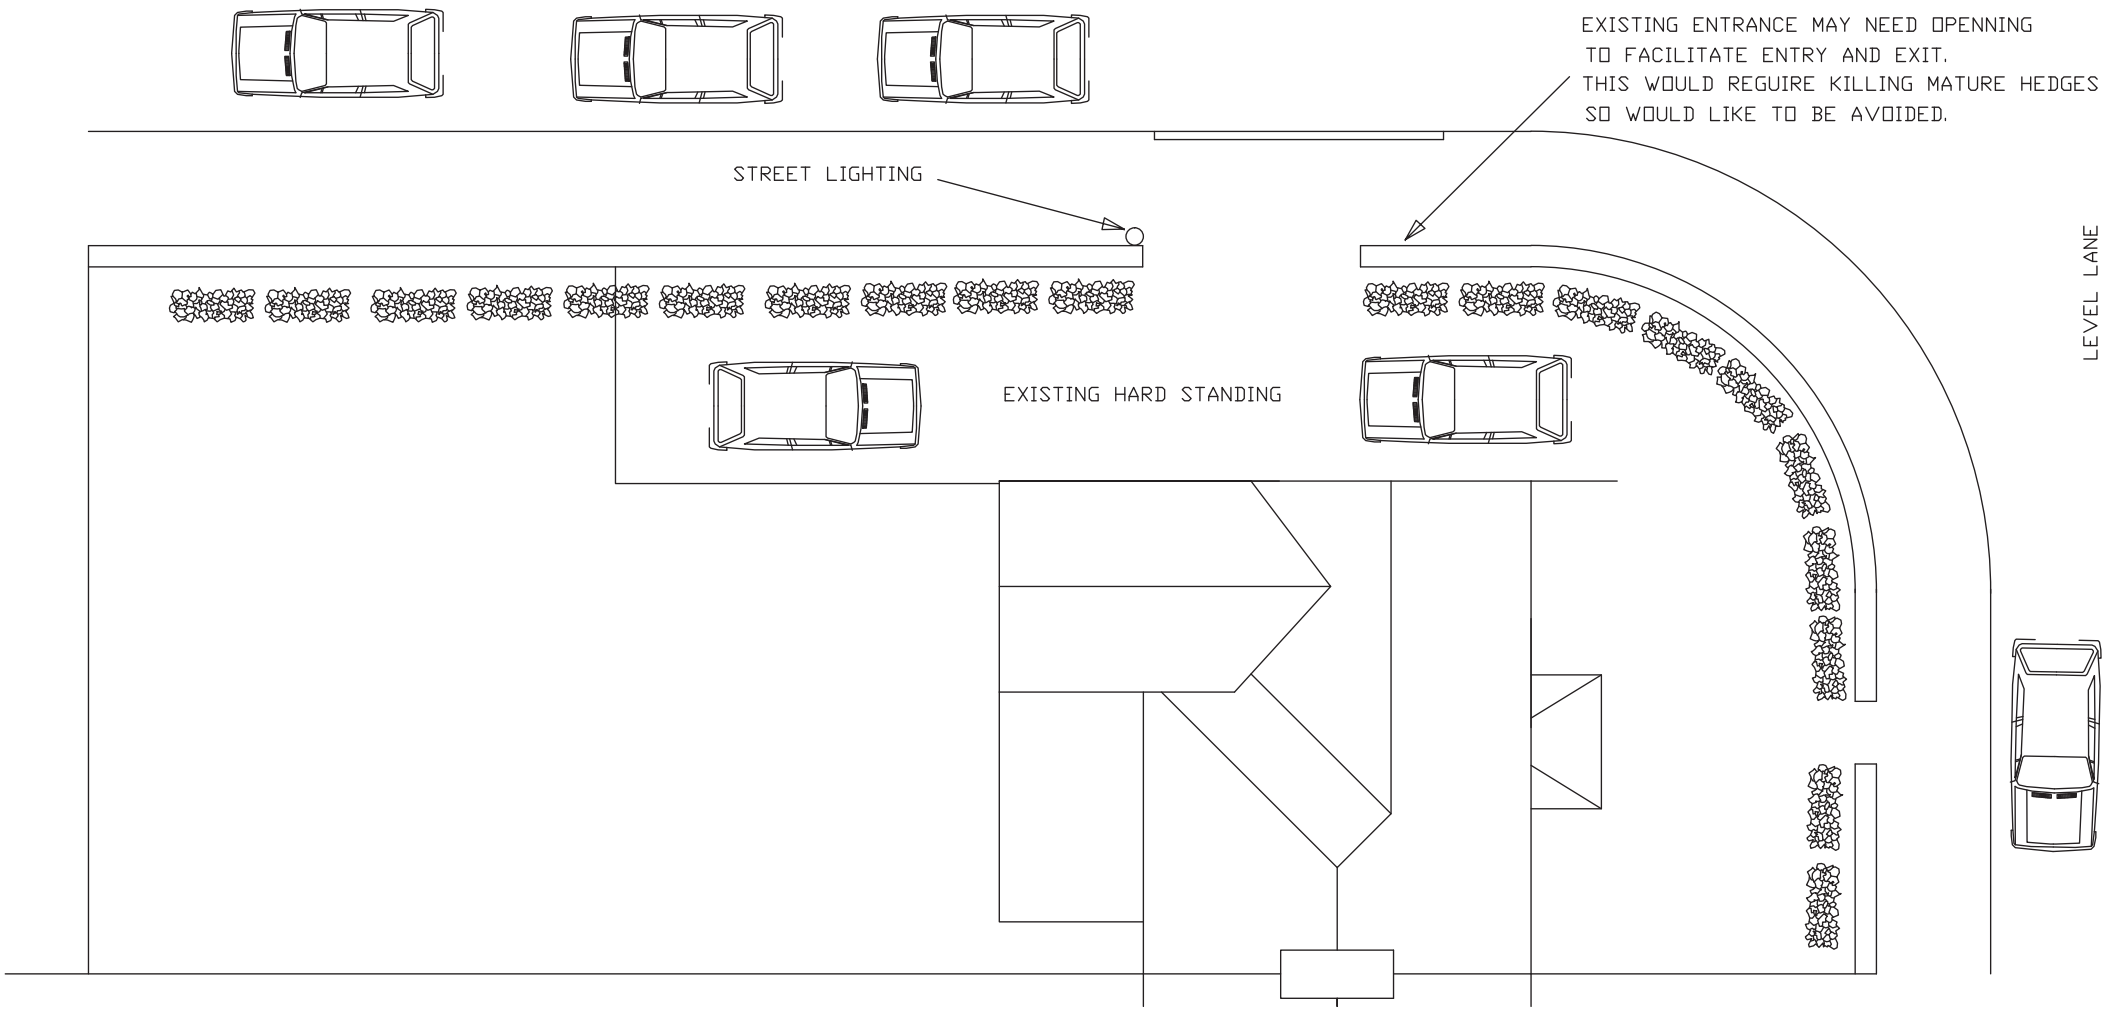

PROPOSED PARKING PLAN

EXISTING THREE (3) BEDROOM PROPERTY HAS ONE (1)
OFF ROAD PARKING SPACES WITH THREE (3) KERP SIDE SPACES
ALONG ANNCROFT ROAD AND ONE (1) ON LEVEL LANE.

Scale: 1:100 DO NOT SCALE	Original Size A3					Project: HOME EXTENSION	MR T GUNNER 9 LEVEL LANE, BURBAGE, BUXTON, DERBYSHIRE, SK17 8TU. Telephone: 01298 79224 Mobile: 0777 5646353	
Drawn By: DRR	Date: 07/10/11					Client: MR T GUNNER		
Checked By: DRR	–					Title: PARKING PLAN 9 LEVEL LANE, BUXTON.	Drawing No.: 007	Revision: 0
Approved By: –	–							
CAD Ref: NEWHOUSE PLAN 1		Rev.	Description	Rev.By	Date	Appd.By		