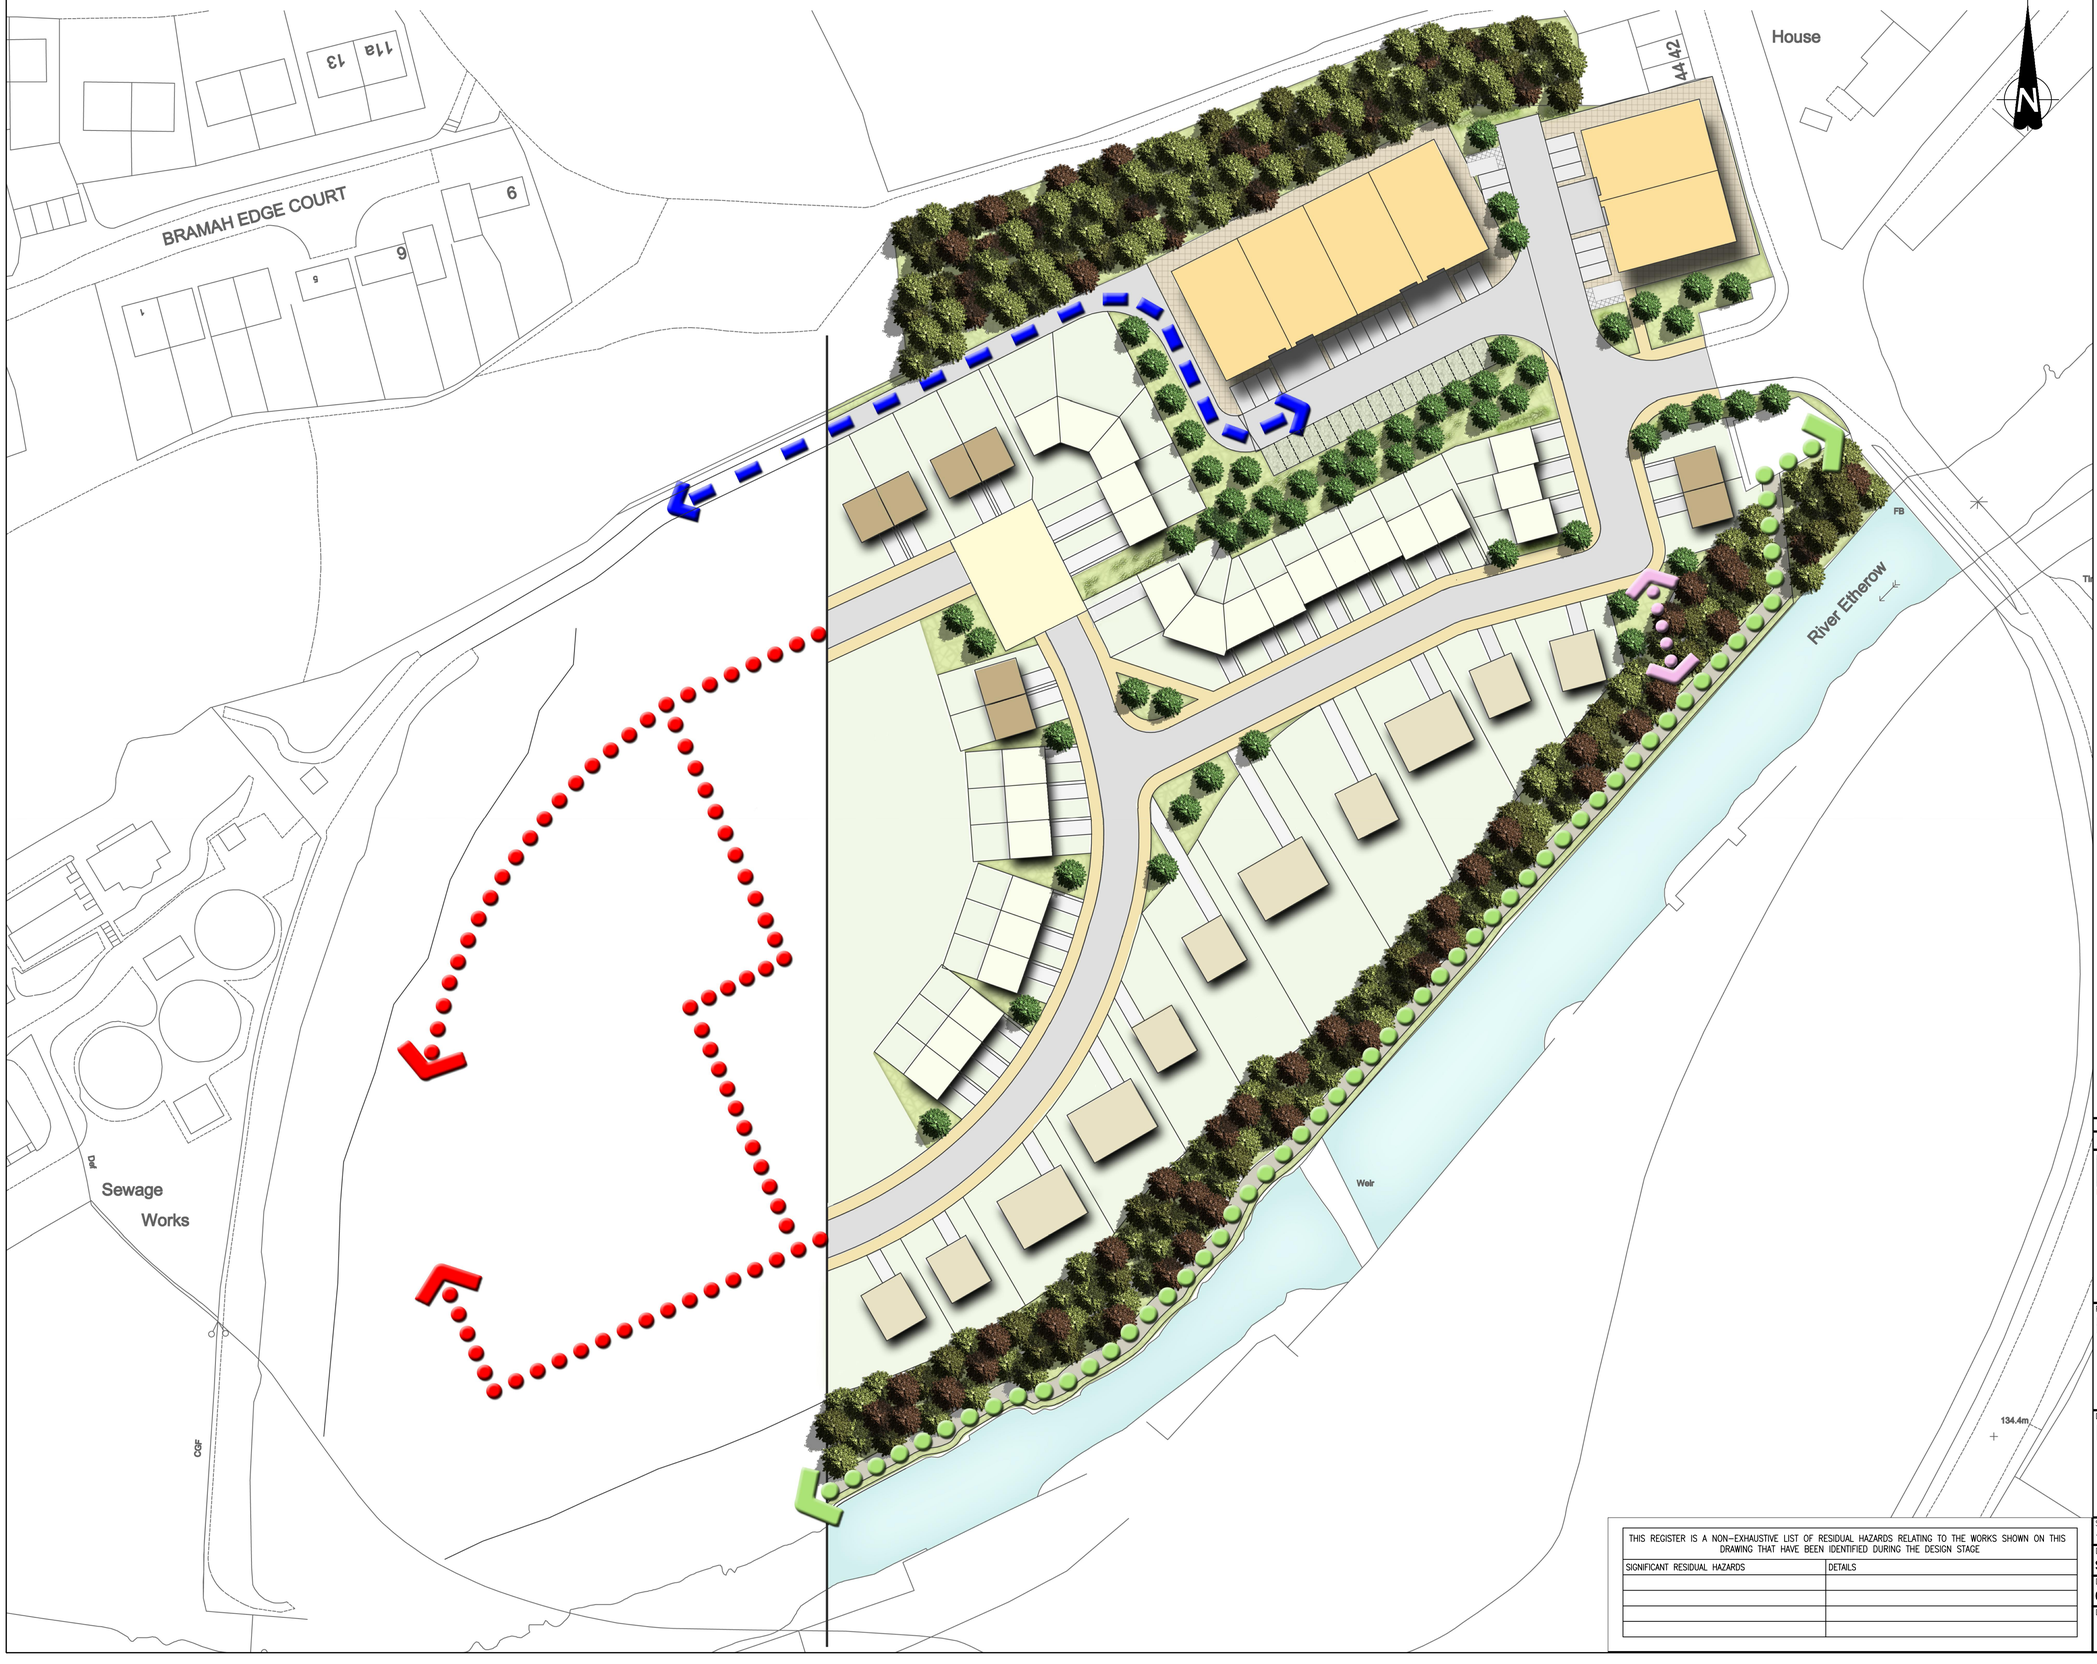

Do not scale from this drawing.

Ordnance Survey (c) Crown Copyright 2011. All rights reserved. Licence number 100020449

Key - Residential

Existing

- Planting / Vegetation

Proposed

- Detached housing
- Semi-detached housing
- Terraced housing (Affordable housing)
- Vehicular route
- Homezone area
- Footpath
- Tree planting
- Shrub planting
- Green open space
- Trans Pennine Trail
- Pedestrian link

Key - Industrial

Existing

- Planting / Vegetation

Proposed

- Industrial unit (2,500 ft²)
- Parking
- Reinforced grass parking
- Hardstanding
- Gated right of access
- Tree planting
- Shrub planting

Rev.	Date	Description	Drwn.	Chkd.	Appd.
A	06/07/11	REVISED FOLLOWING CLIENT REVIEW.	SDR	GF	MS

FAIRHURST

W A Fairhurst & Partners
11 Floor, Portland Tower,
Portland Street
Manchester, M1 3LF
Tel: 0161 238 4911
Fax: 0161 238 4912

Client:

Project Title:

BRIDGEMILLS, TINTWISTLE

Drawing Title:

INDICATIVE MASTERPLAN

THIS REGISTER IS A NON-EXHAUSTIVE LIST OF RESIDUAL HAZARDS RELATING TO THE WORKS SHOWN ON THIS DRAWING THAT HAVE BEEN IDENTIFIED DURING THE DESIGN STAGE

SIGNIFICANT RESIDUAL HAZARDS	DETAILS

Scale at A1:	Status:	
1:500	Preliminary	
Drawn:	Checked:	Approved:
SDR	SC	SWG
Date:	Date:	Date:
08/06/11	05/07/11	05/07/11

Drawing No.: 90486/8004 Revision: A