HPK/2011/0514

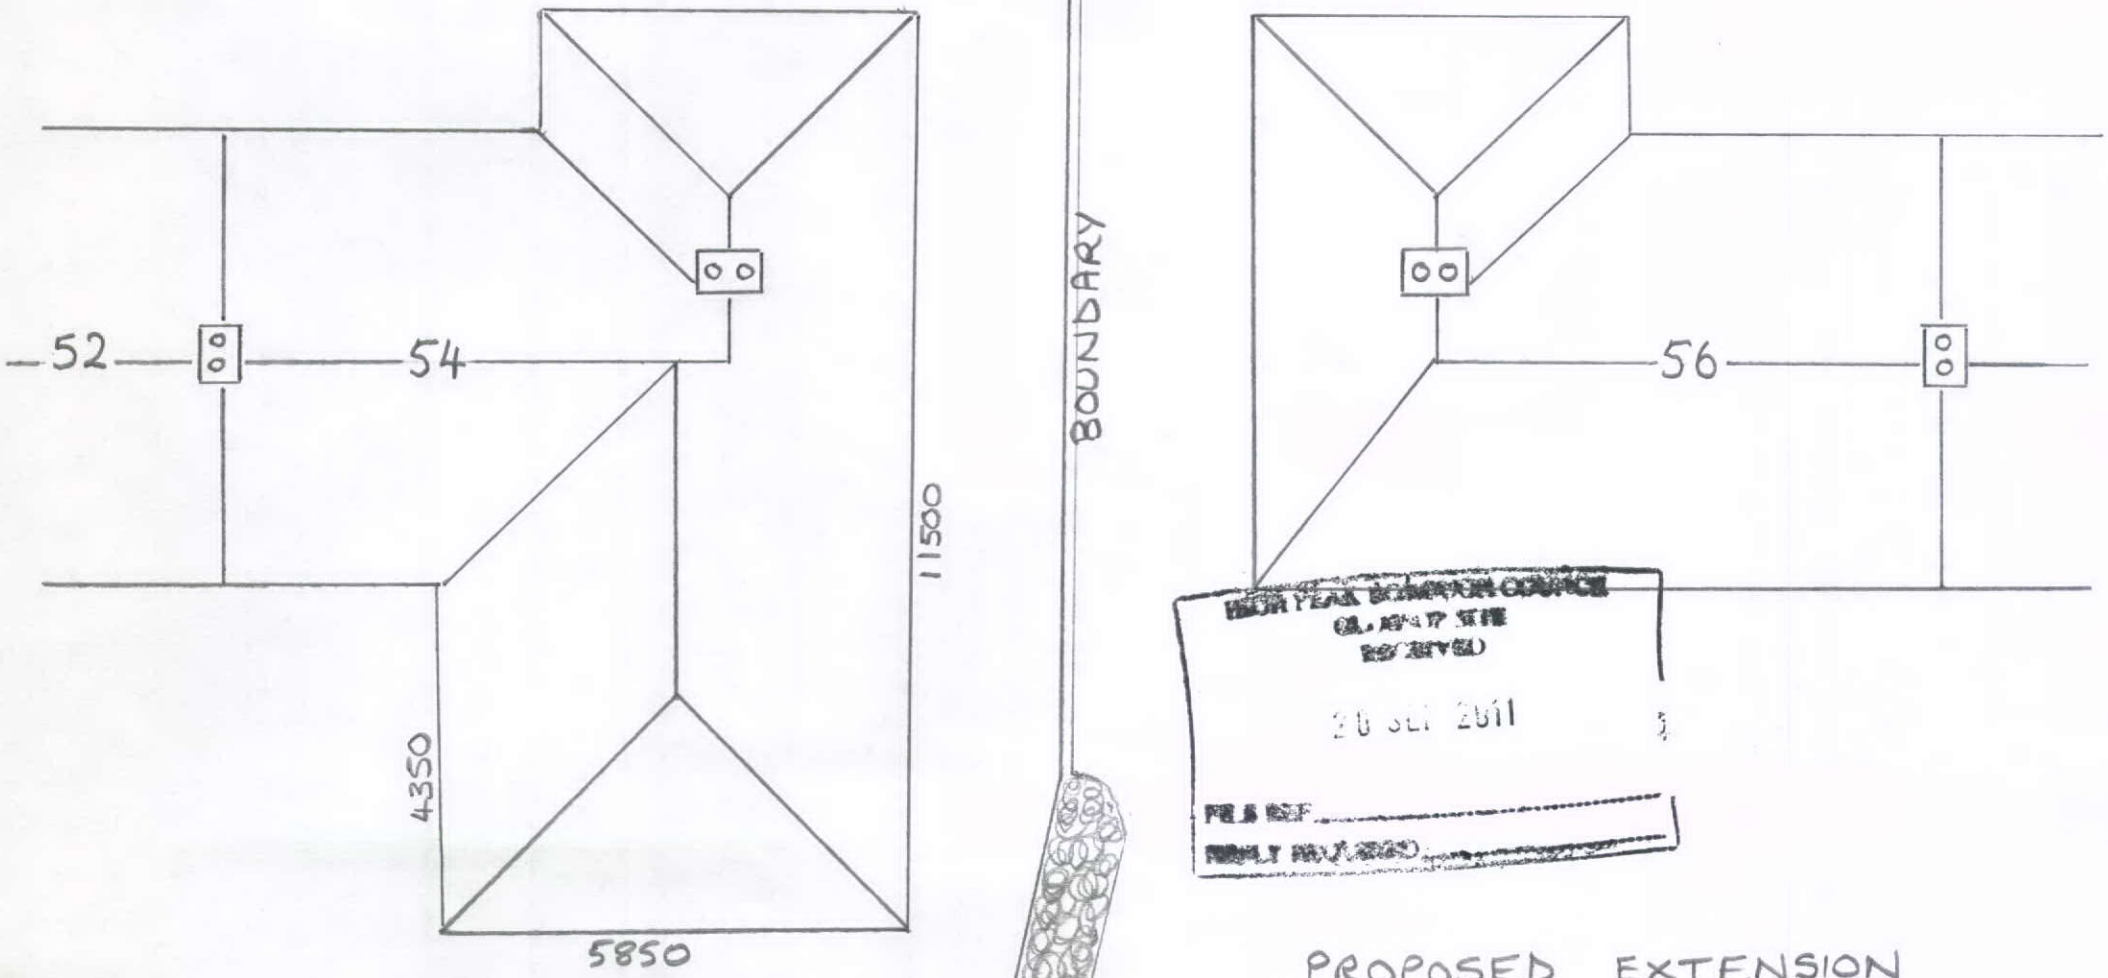

HIGH PEAK BOROUGH COUNCIL
26 SEP 2011

PROPOSED EXTENSION

SITE PLAN

54 BUXTON ROAD.
CHINLEY

SCALE 1:100