EXISTING FIRST FLOOR PLAN

54 BUXTON ROAD
CHINLEY

HPK/2011/0514

HIGH PEAK BOROUGH COUNCIL
PLANNING SERVICE
RECEIVED
20 SEP 2011
FILE REF
REPLY REQUIRED

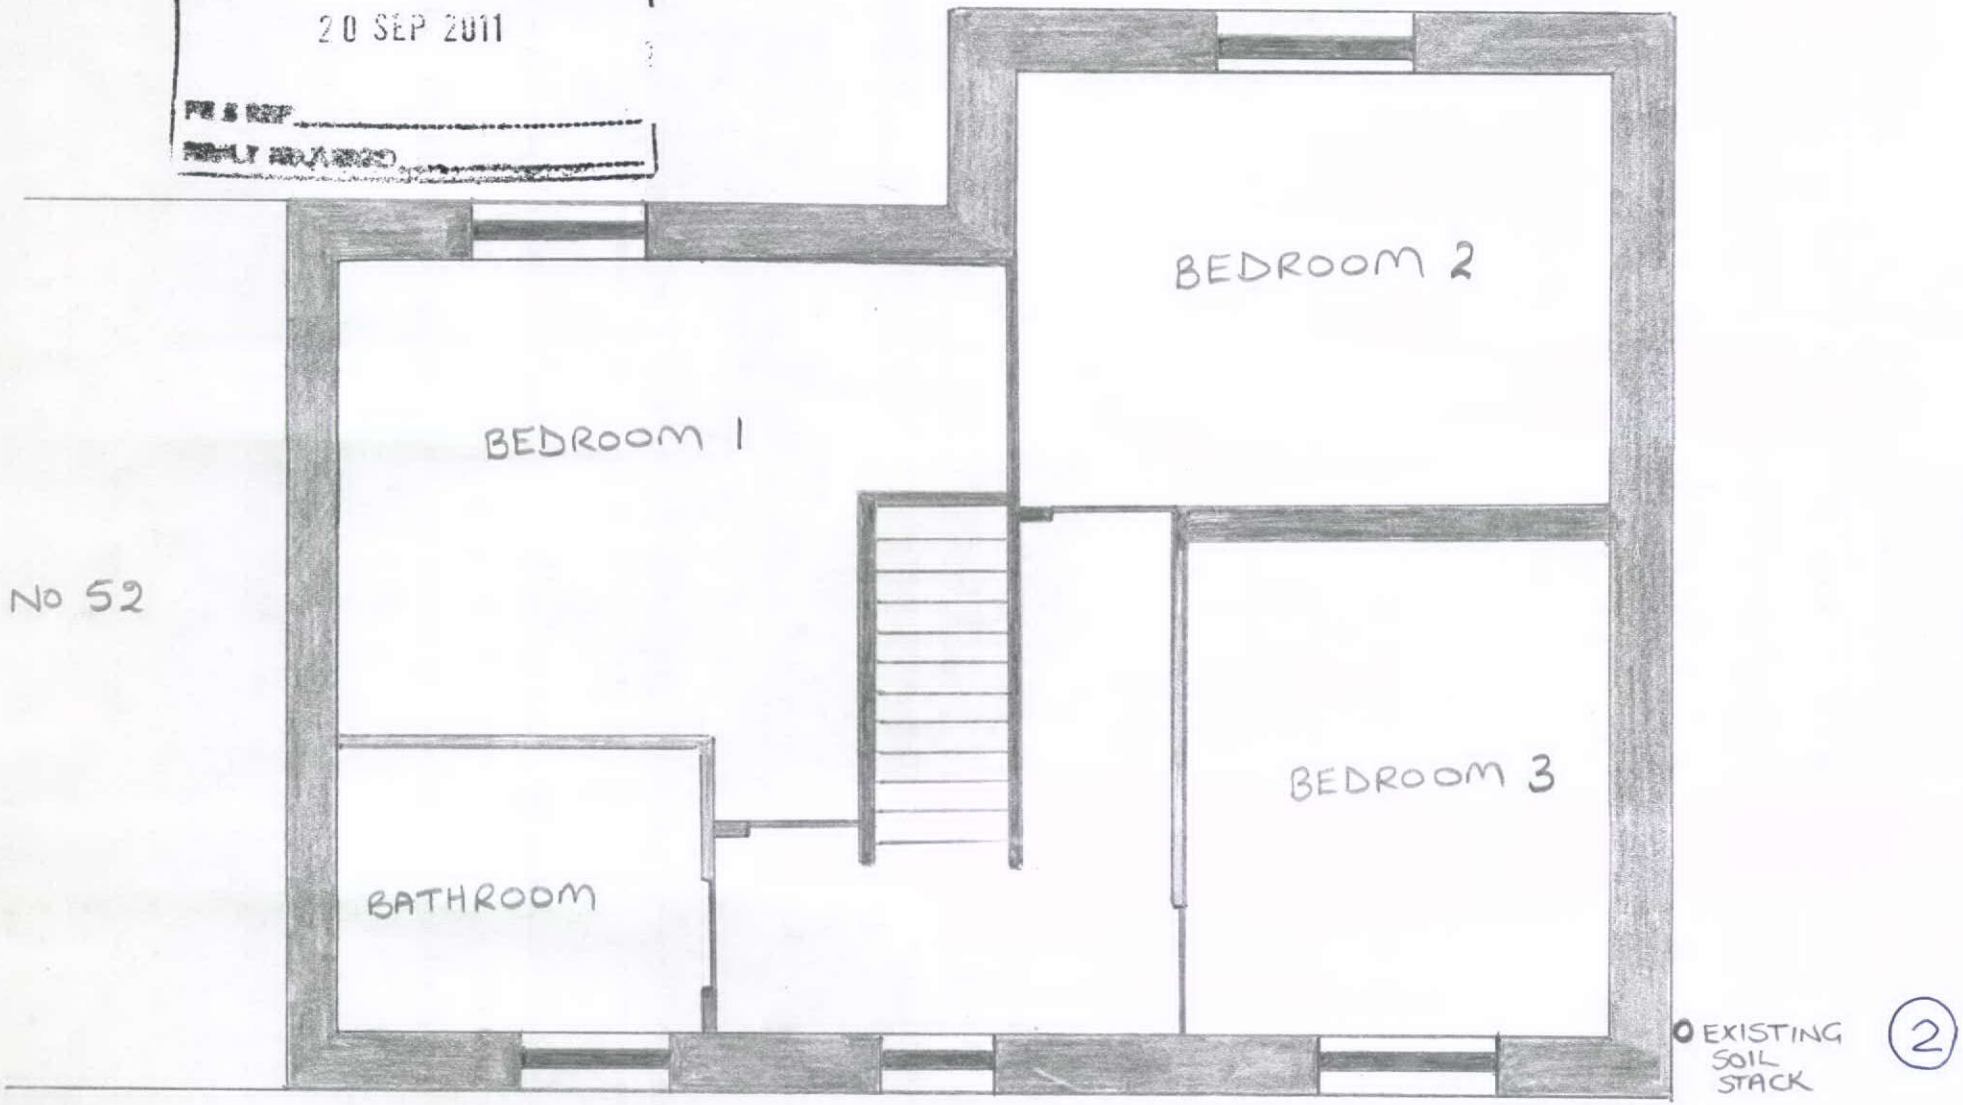

SCALE 1:50