# EXISTING FLOOR PLAN

54 BUXTON ROAD
CHINLEY

HPK/2011/0514

HIGH PEAK BOROUGH COUNCIL
CLIENT SERVICES
RECEIVED
20 SEP 2011
FILE REF
INITIALS

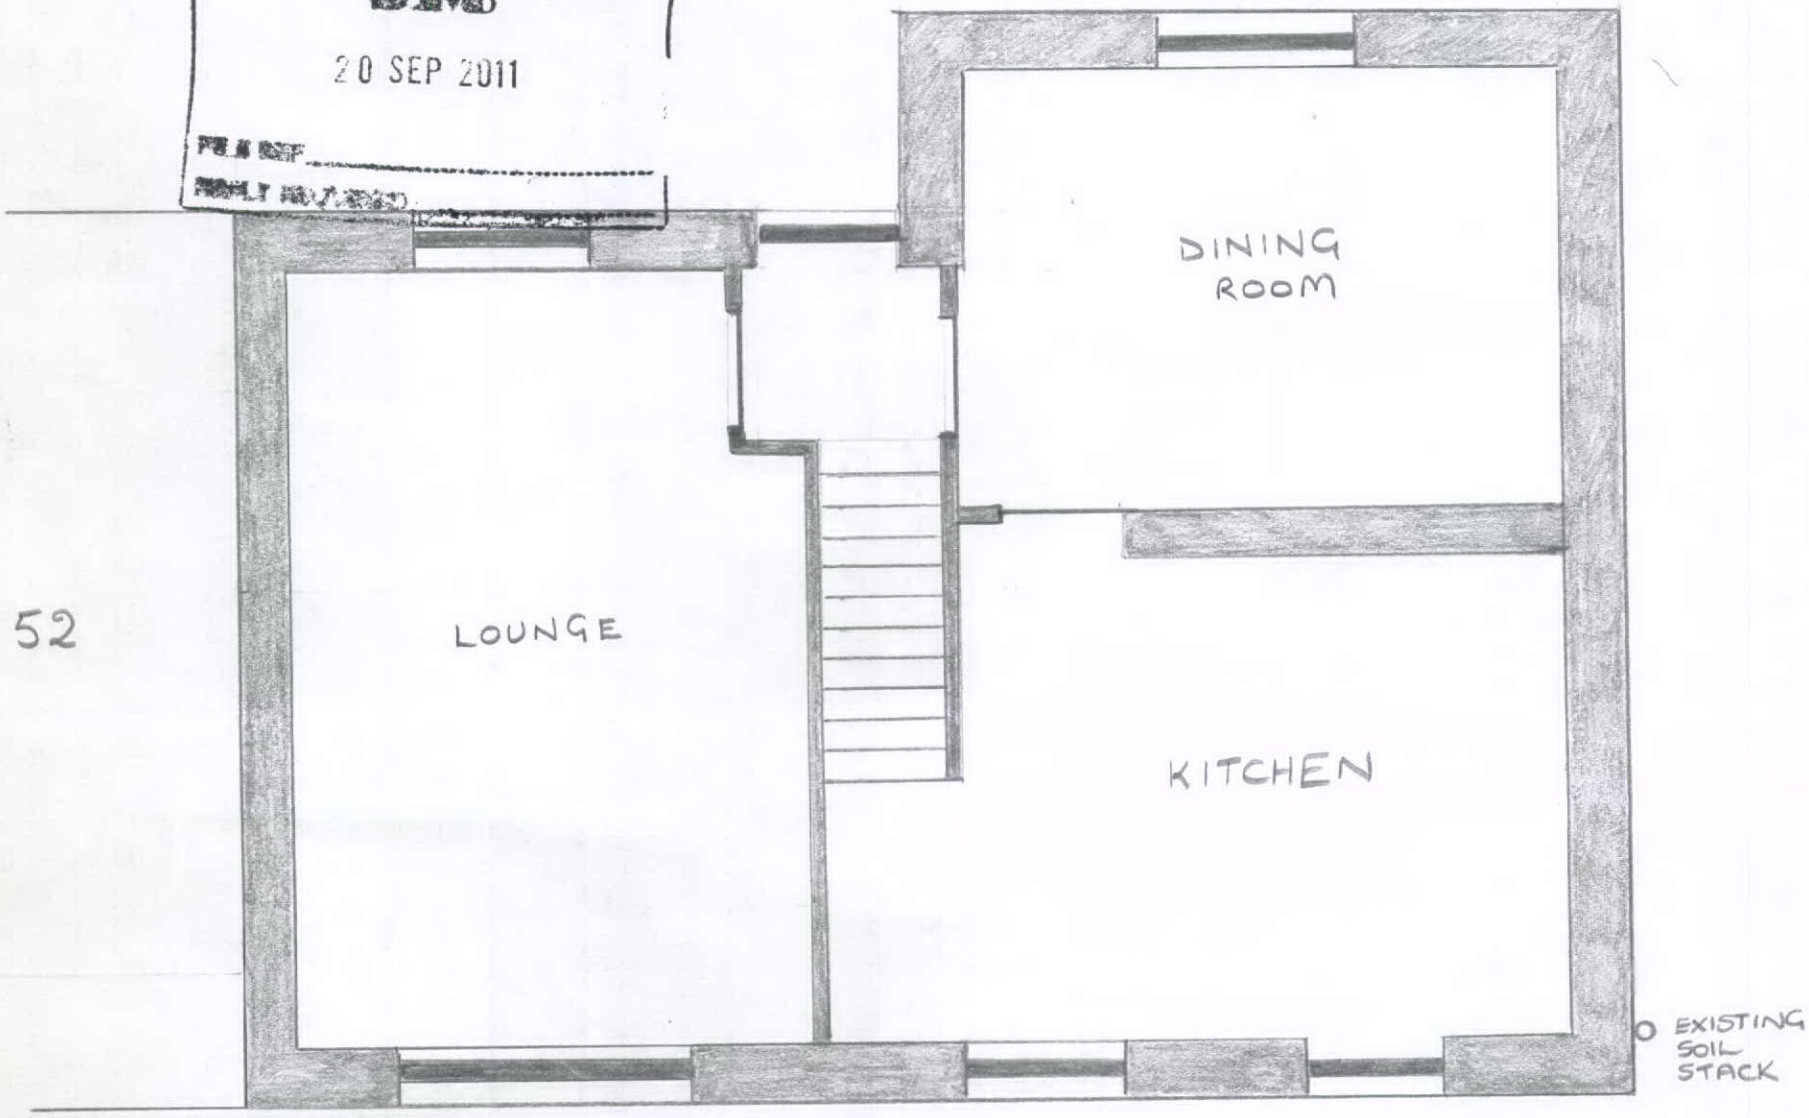


(1)

SCALE 1:50