# PROPOSED FIRST FLOOR PLAN

HPK/2011/0514

54 BUXTON RD
CHINLEY

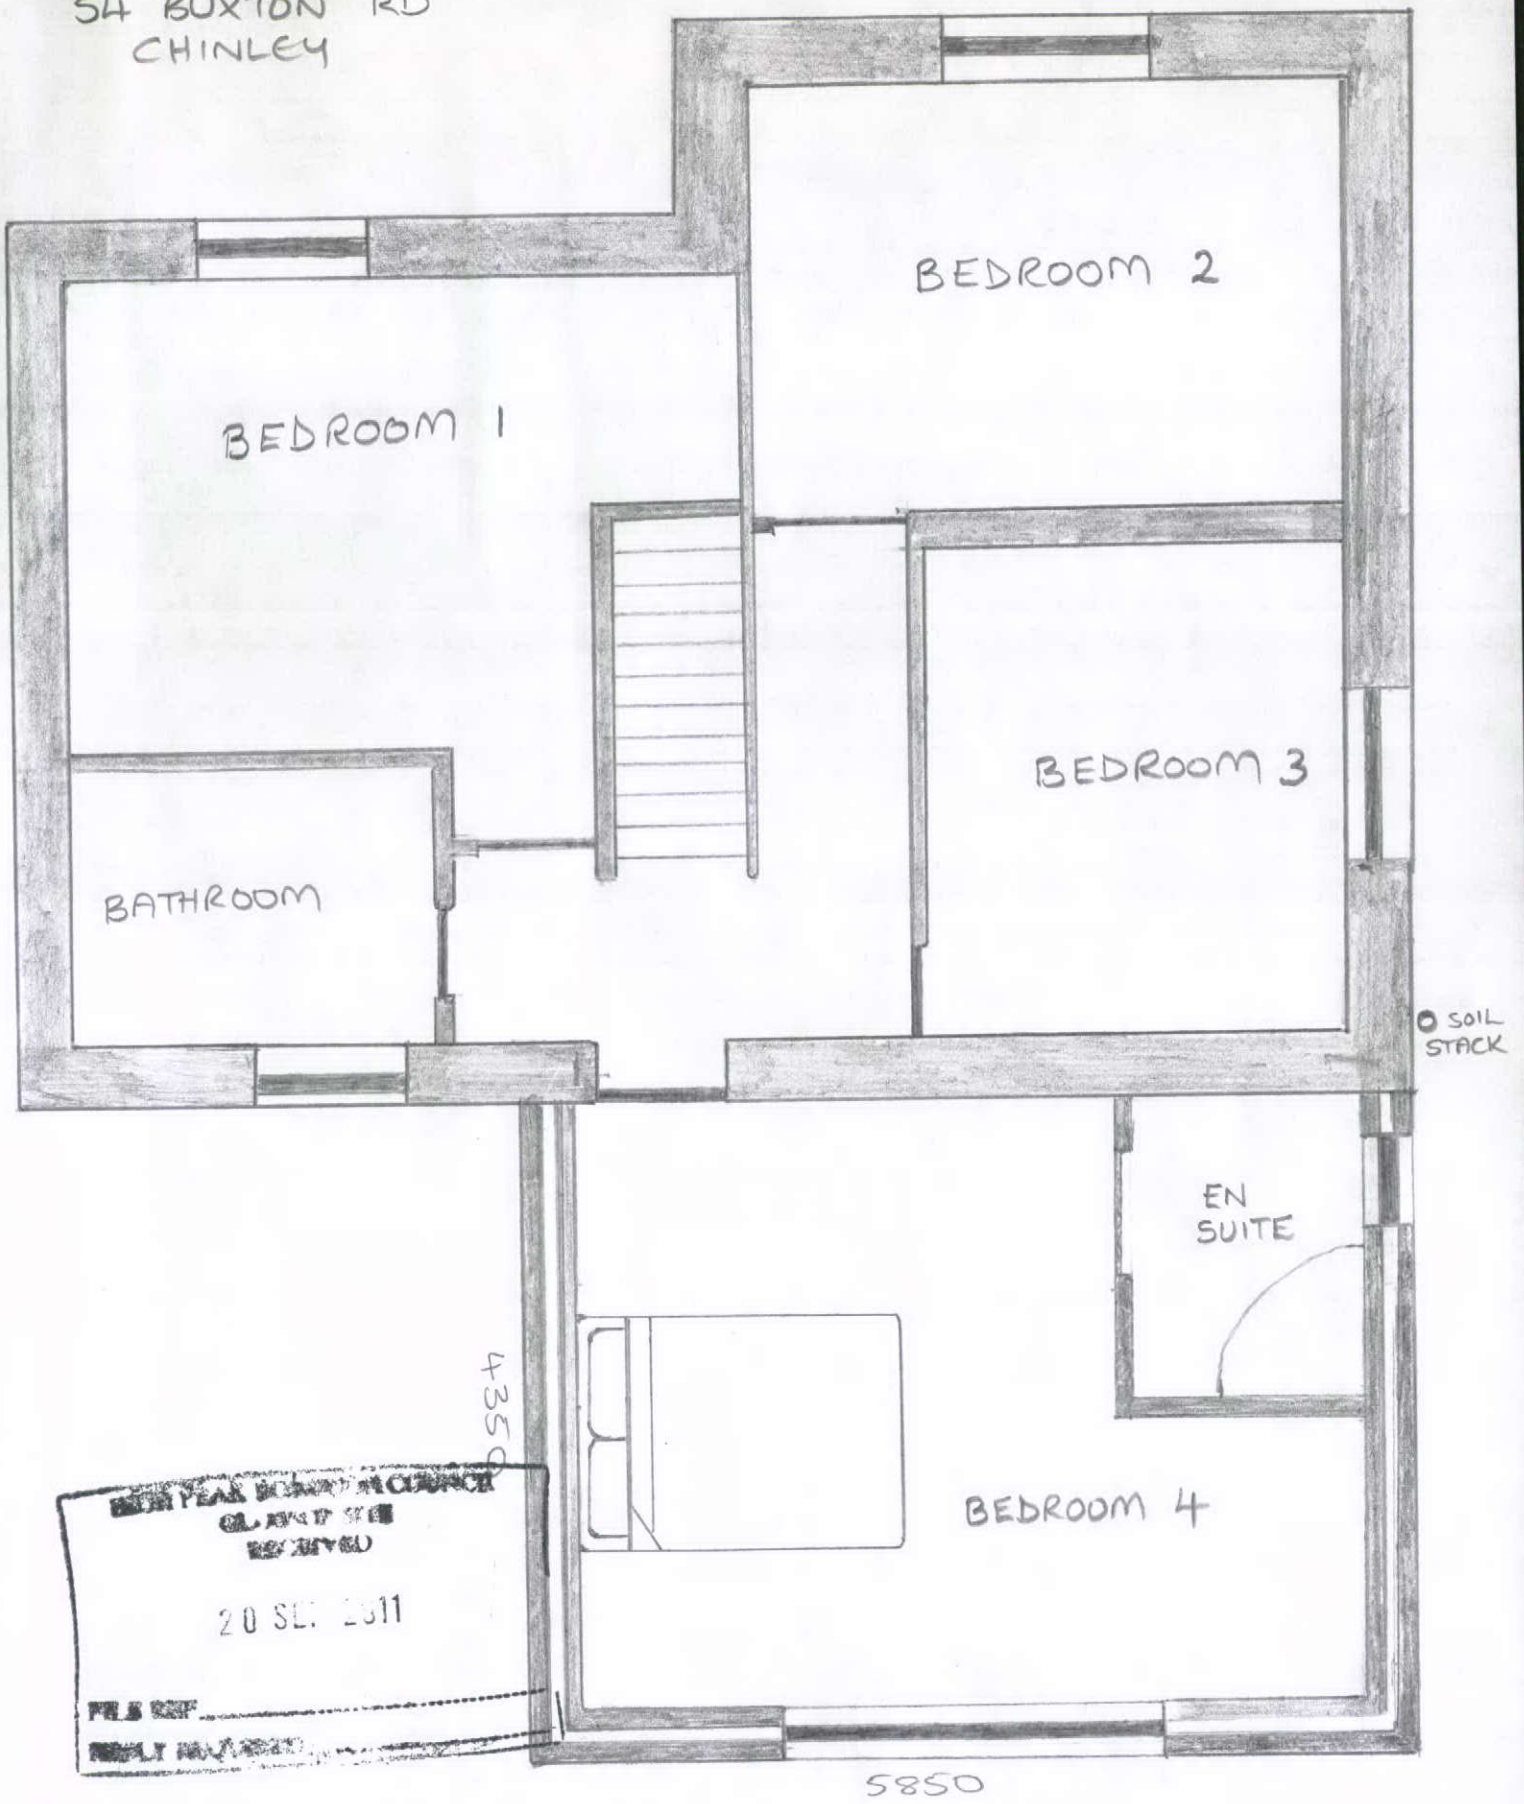


HIGH PEAK BOROUGH COUNCIL
PLANNING
RECEIVED
20 SEP 2011
FILE REF
REPLY REQUIRED



SCALE 1:50