HPK/2011/0444

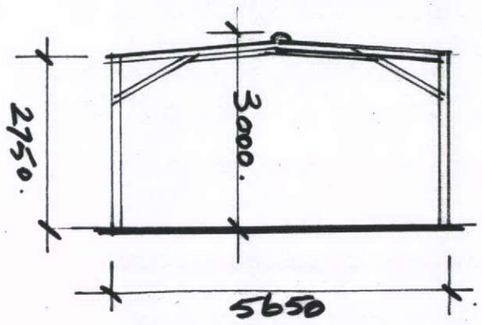

EAST ELEVATION.

LEANING.

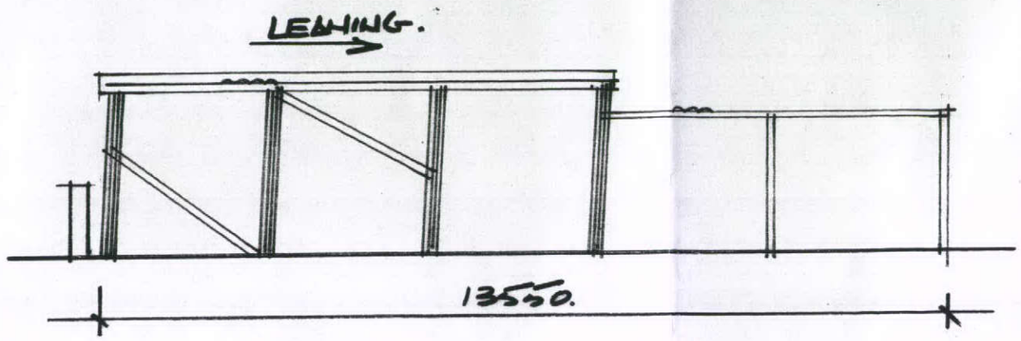

NORTH ELEVATION.

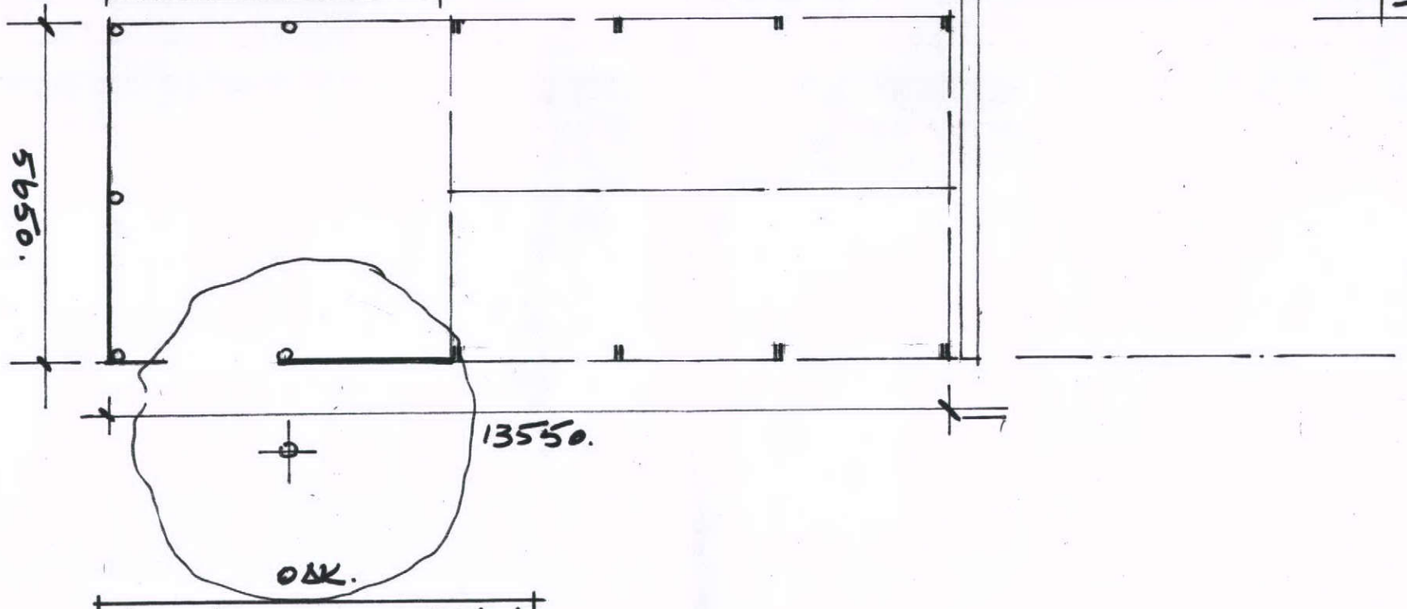

GROUND FLOOR PLAN

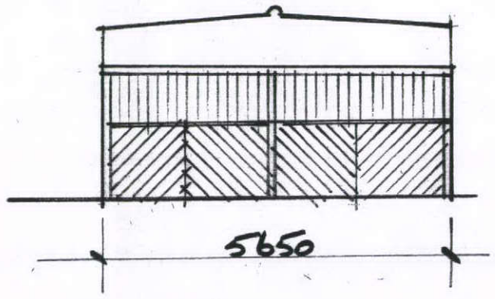

SOUTH ELEVATION.

HIGH PEAK BOROUGH COUNCIL
GLOSSOP OFFICE
RECEIVED
2 SEP 2011
FILE REF:
REPLY REQUIRED

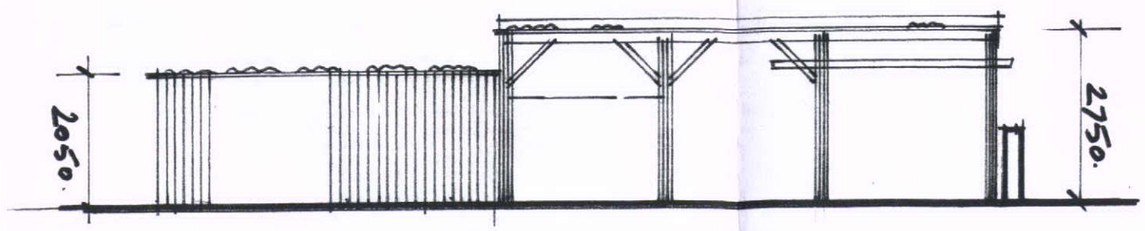

SOUTH ELEVATION.

CLIENT:	MR M. HOPKINS
PROJECT:	ELLIBANCKE FARM REDMOOR LANE
TITLE:	EXISTING BARN.

A P DESIGN
ARCHITECTS AND PLANNING CONSULTANTS
4 KINDER VIEW, NEW MILLS, HIGH PEAK SK22 4DB
TEL 01663 747777

SCALE	DRAWING NO	REV
1:100	17	