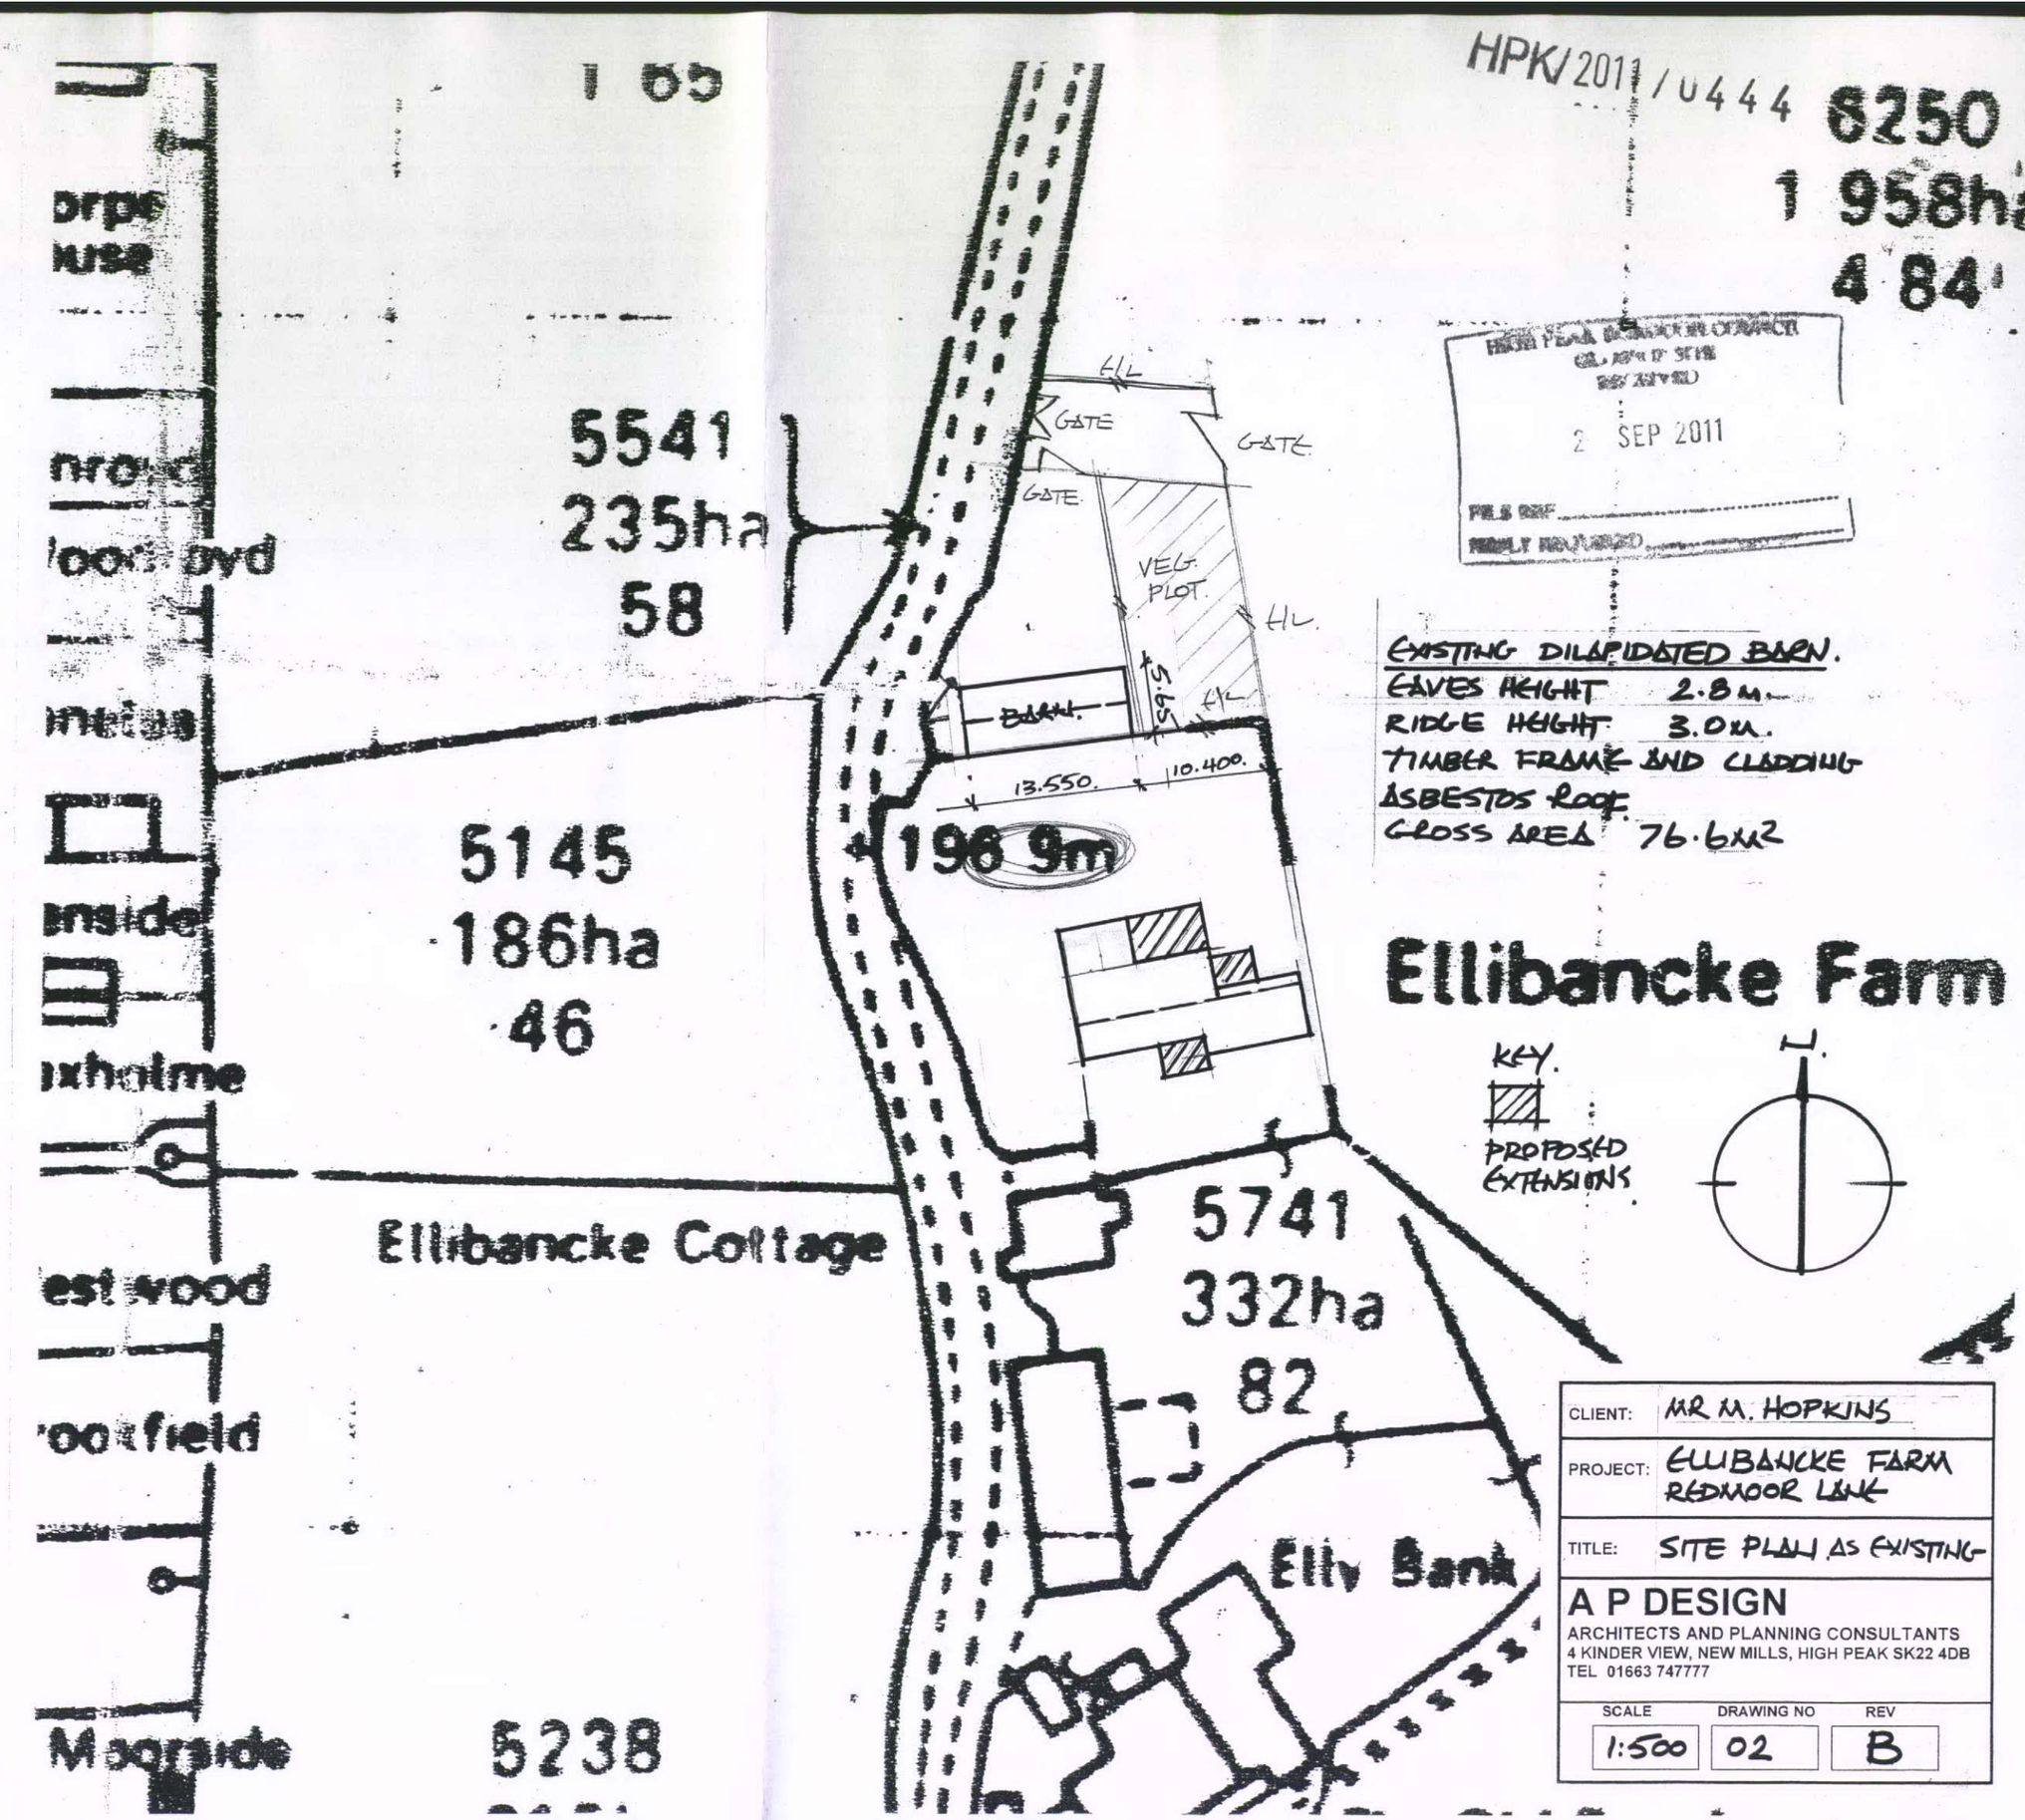
HPK/2011/0444
8250
1 958ha
4 84
HIGH PEAK BOROUGH COUNCIL
2 SEP 2011
FILE REF
REPLY REQUIRED
5541
235ha
58
5145
186ha
46
5741
332ha
82
5238
Ellibancke Cottage
Ellibancke Farm
Elly Bank
Moorside
GATE
GATE
GATE
VEG. PLOT
BARN
13.550
10.400
196.9m
EXISTING DILAPIDATED BARN.
EAVES HEIGHT 2.8m.
RIDGE HEIGHT 3.0m.
TIMBER FRAME AND CLADDING
ASBESTOS ROOF.
GROSS AREA 76.6m2
KEY.
PROPOSED EXTENSIONS
N
CLIENT: MR M. HOPKINS
PROJECT: ELLIBANCKE FARM REDMOOR LANE
TITLE: SITE PLAN AS EXISTING
A P DESIGN
ARCHITECTS AND PLANNING CONSULTANTS
4 KINDER VIEW, NEW MILLS, HIGH PEAK SK22 4DB
TEL 01663 747777
SCALE 1:500
DRAWING NO 02
REV B