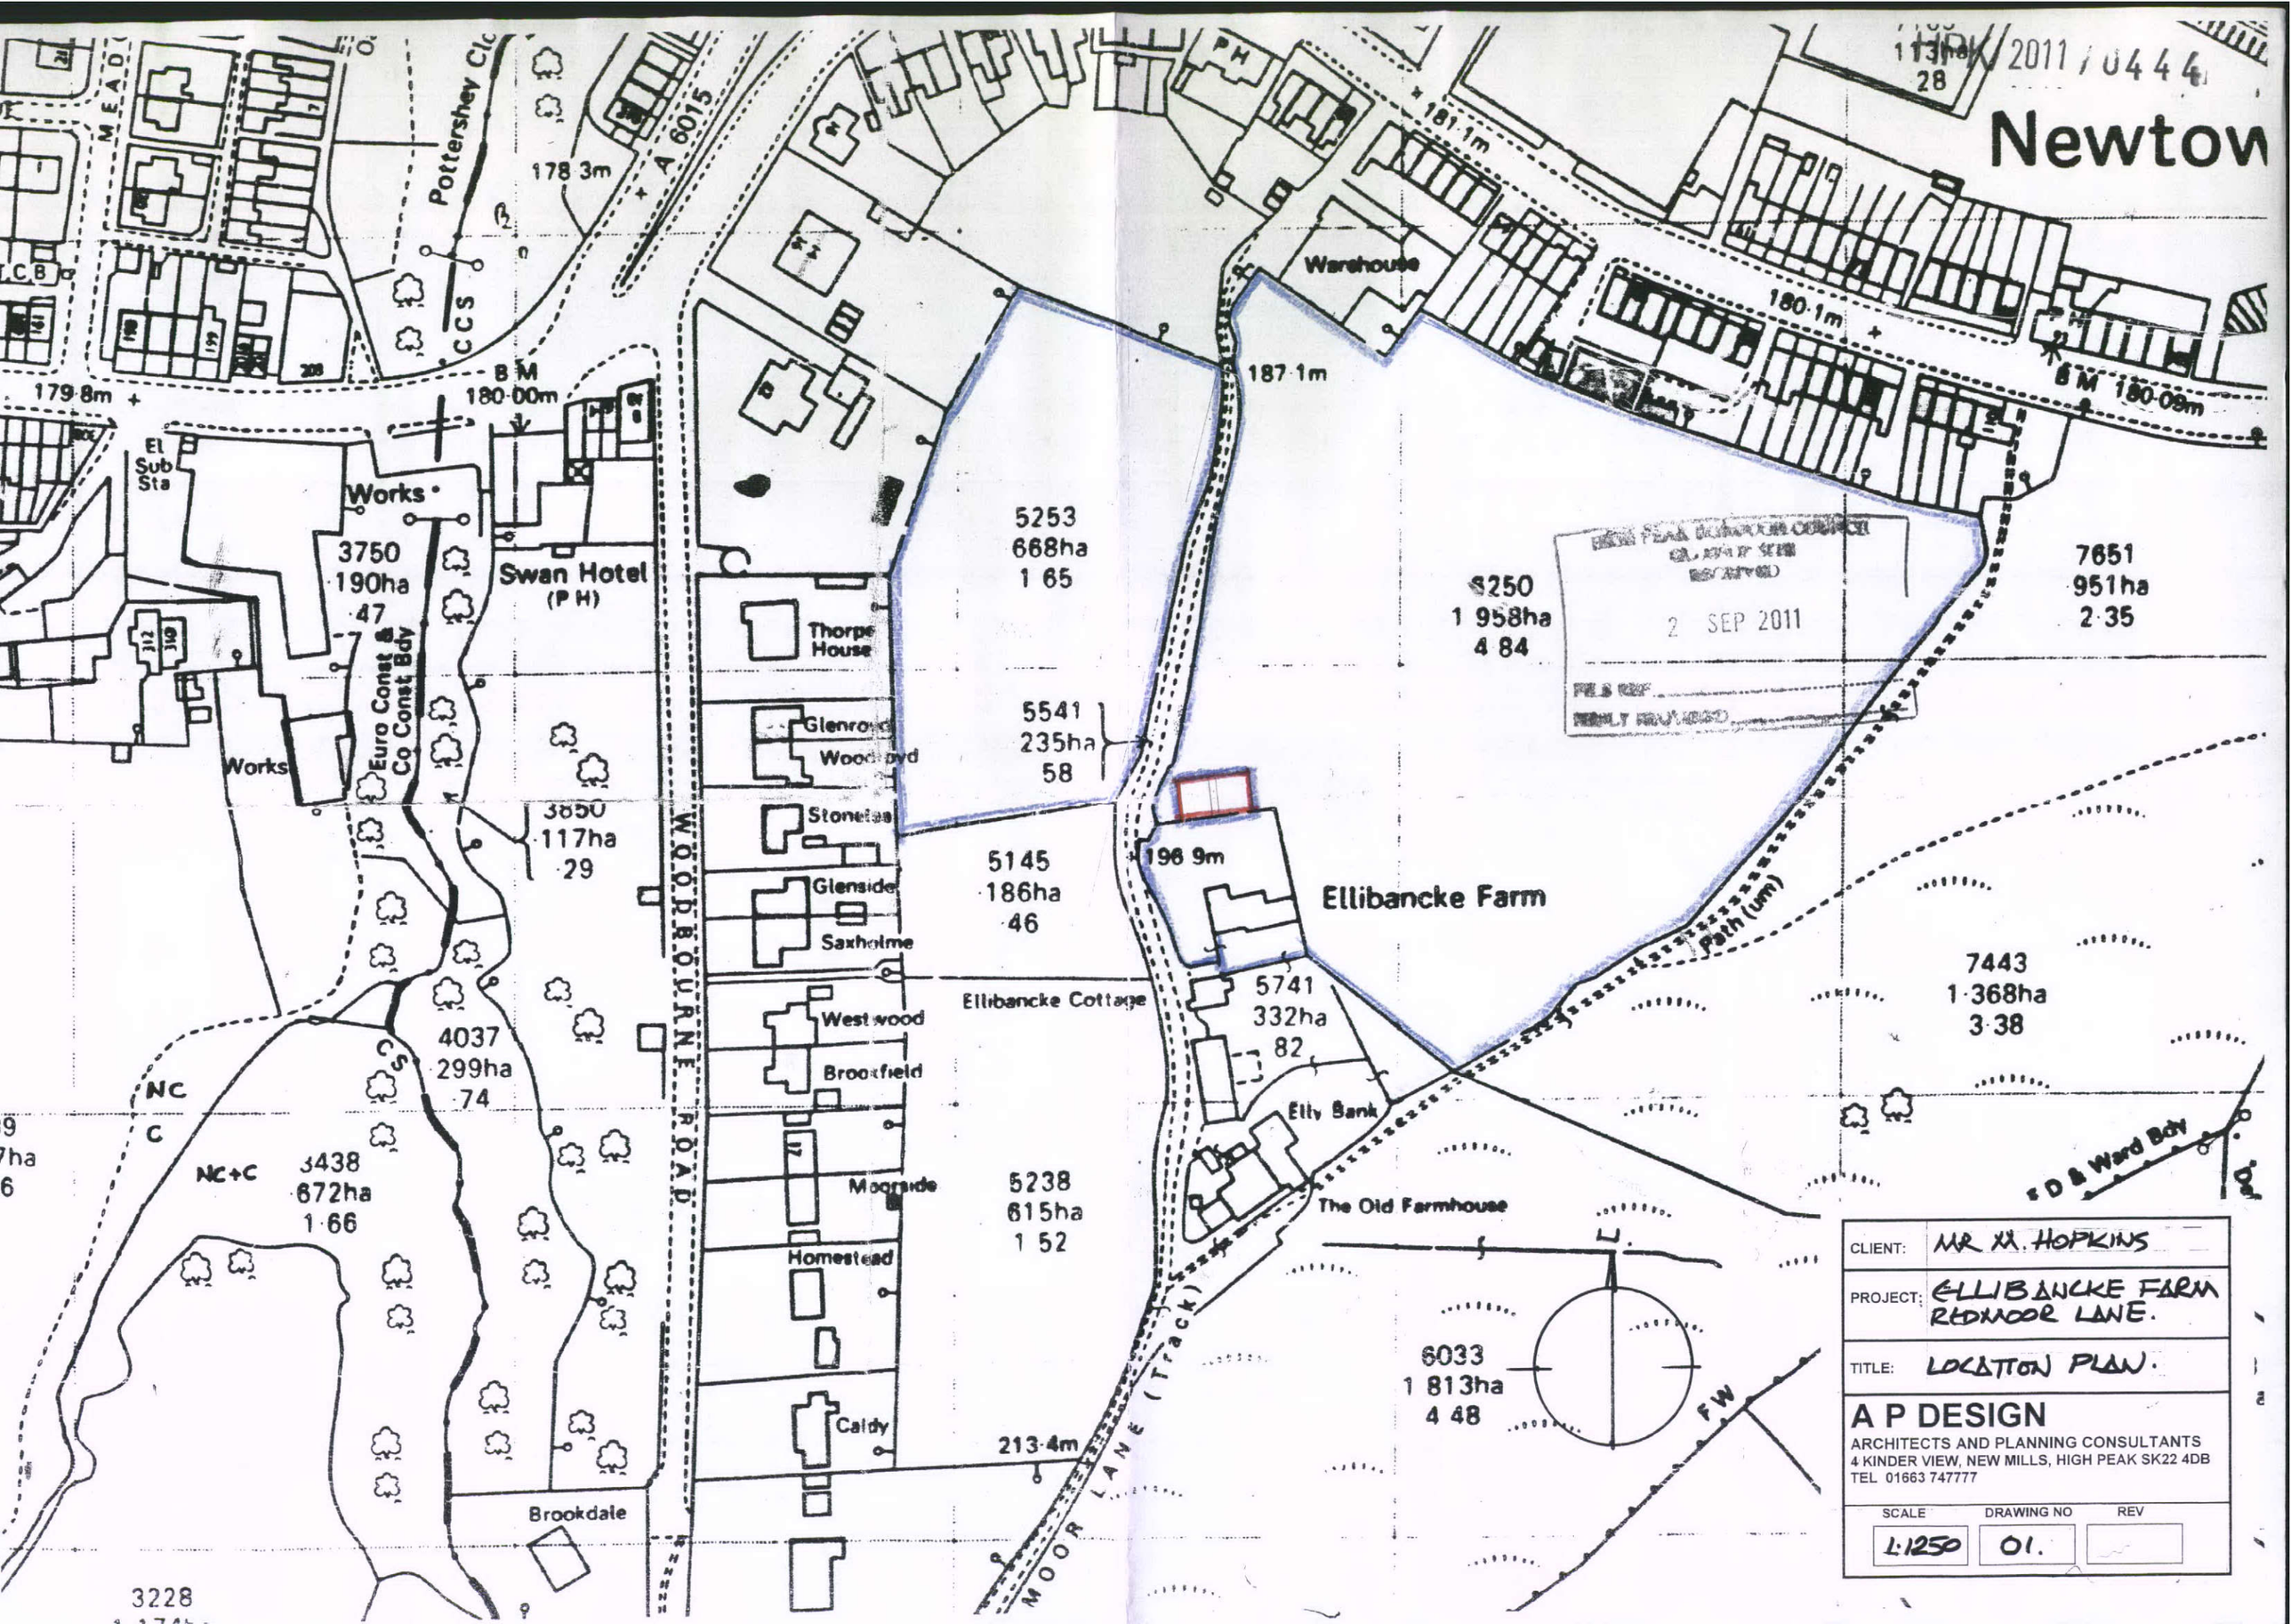

CLIENT:	MR M. HOPKINS
PROJECT:	ELLIBANCKE FARM REDMOOR LANE.
TITLE:	LOCATION PLAN.

A P DESIGN
ARCHITECTS AND PLANNING CONSULTANTS
4 KINDER VIEW, NEW MILLS, HIGH PEAK SK22 4DB
TEL 01663 747777

SCALE	DRAWING NO	REV
L:1250	01.	