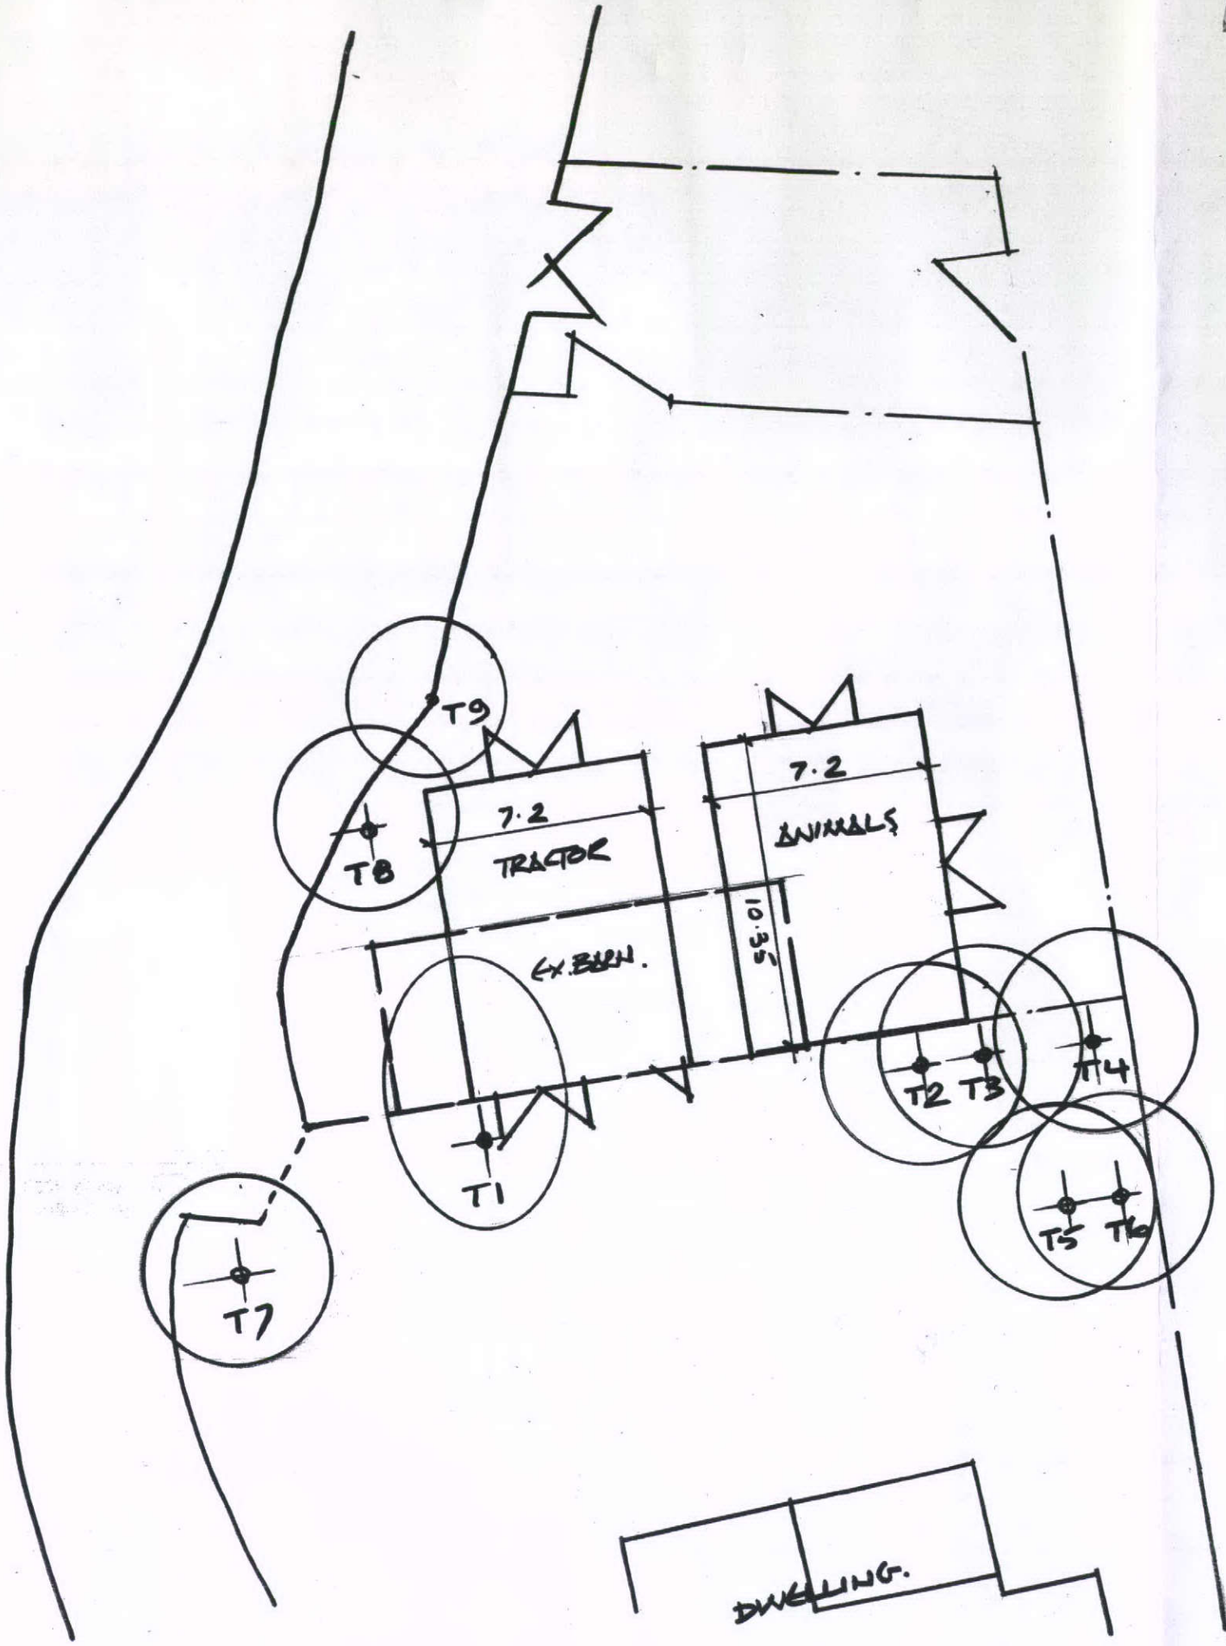

HPK/2011 0444

TREE SCHEDULE \ SIZES IN METRES.

REF No.	SPECIES	TRUNK DIAM	CANOPY DIAM	HEIGHT	NOTE.
T1	OAK.	0.3	6.0 -9.0	9.0	PRUNE OVER BARN.
T2	SYCAMORE	0.4	7.0	14.0	POOR CONDITION.
T3	BEECH	0.35	7.0	14.0	NO WORK REQUIRED
T4	BEECH	0.25	7.0	12.0	-"-
T5	ALDER?	0.4	7.0	12.0	-"-
T6	ALDER?	0.4	7.0	12.0	-"-
T7	SILVER BIRCH.	0.4	8.0	14.0	-"-
T8	BLACKTHORN	0.15	6.0	7.0	-"-
T9	HAWTHORN.	—	—	—	—

HIGH PEAK BOROUGH COUNCIL
2 SEP 2011
FILE REF
REPLY REQUIRED

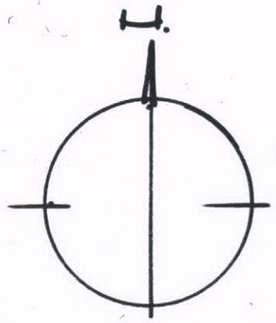

CLIENT:	MR M. HOPKINS
PROJECT:	ELLIBANCKE FARM REDMOOR LANE
TITLE:	TREE PLAN.

A P DESIGN
ARCHITECTS AND PLANNING CONSULTANTS
4 KINDER VIEW, NEW MILLS, HIGH PEAK SK22 4DB
TEL 01663 747777

SCALE	DRAWING NO	REV
1:200	18.	