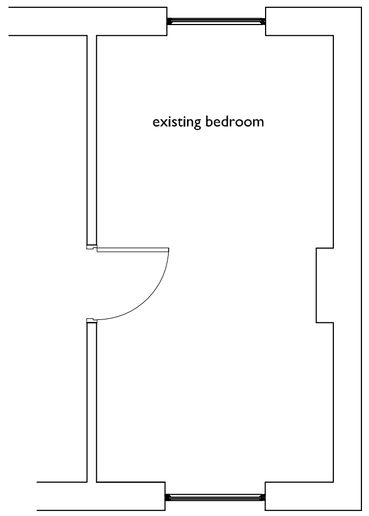

EXISTING FIRST FLOOR PLAN

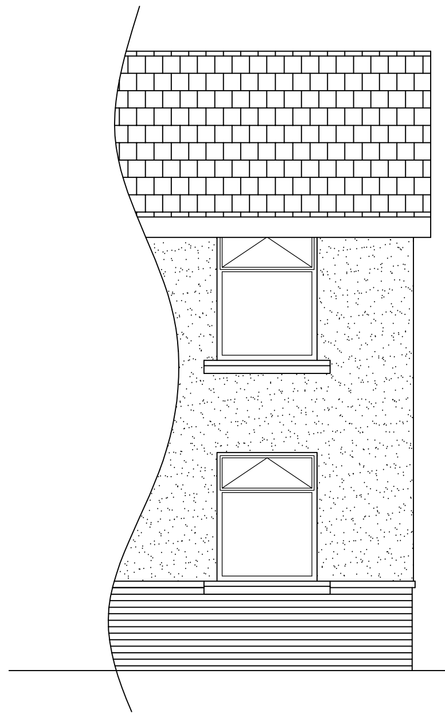

EXISTING FRONT ELEVATION

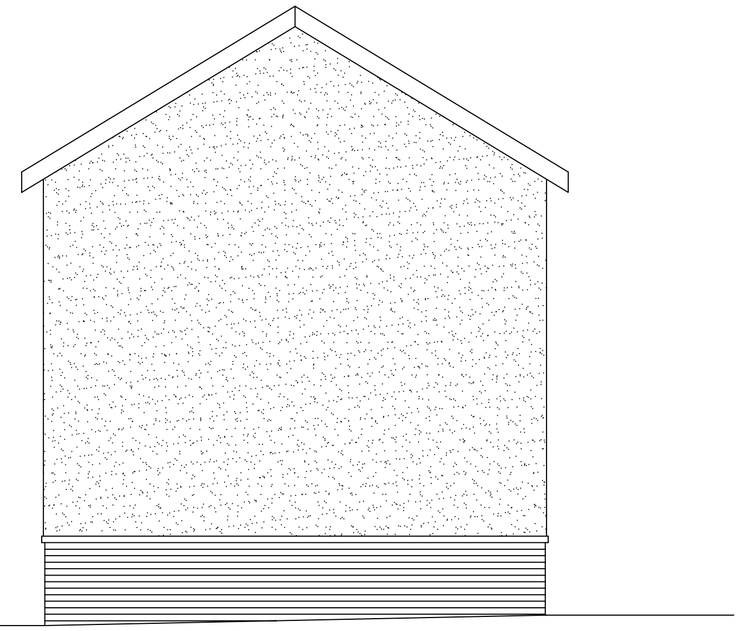

EXISTING SIDE ELEVATION

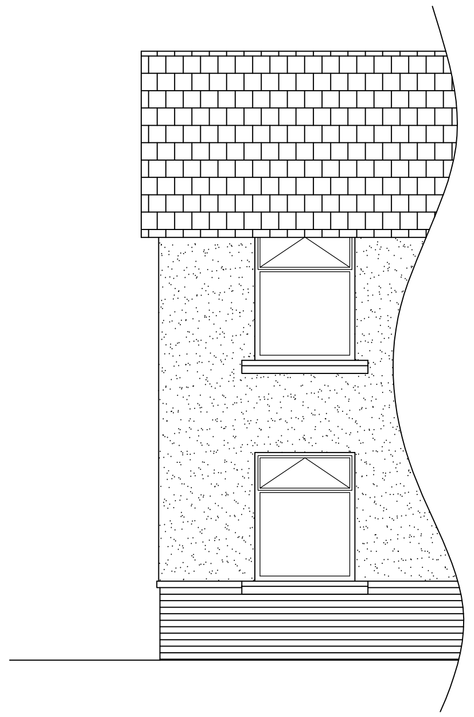

EXISTING BACK ELEVATION

GENERAL DRAWING NOTES

1. This design and drawing and any related specification are the COPYRIGHT of Pinelog Ltd, and may not be reproduced in drawing or built form without Pinelog Ltds express permission
2. Pinelog Ltd. reserve the right to alter any item or specification shown on this drawing to accord with the latest details and regulations
3. This drawing should not be scaled, only figured dimensions are to be worked to, and all dimensions should be checked on site prior to work commencing.
4. The drawings are in metric scale
5. Report any discrepancies to Pinelog immediately
6. All drawings are to be read in conjunction with any other relevant drawings

Revision	Description	Date

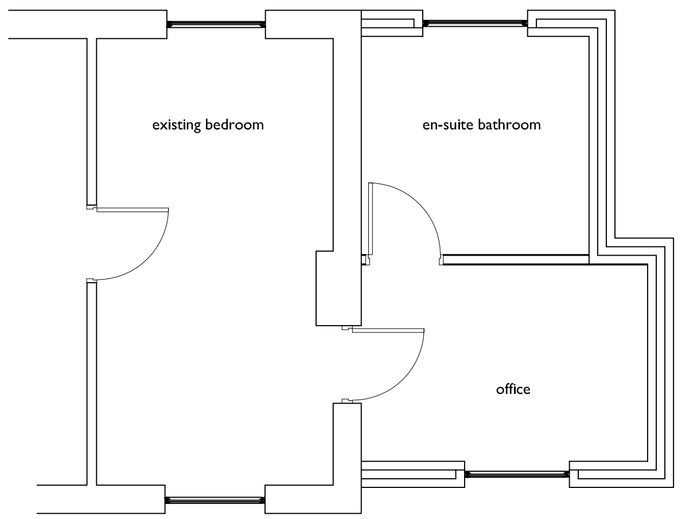

PRPOSED FIRST FLOOR PLAN

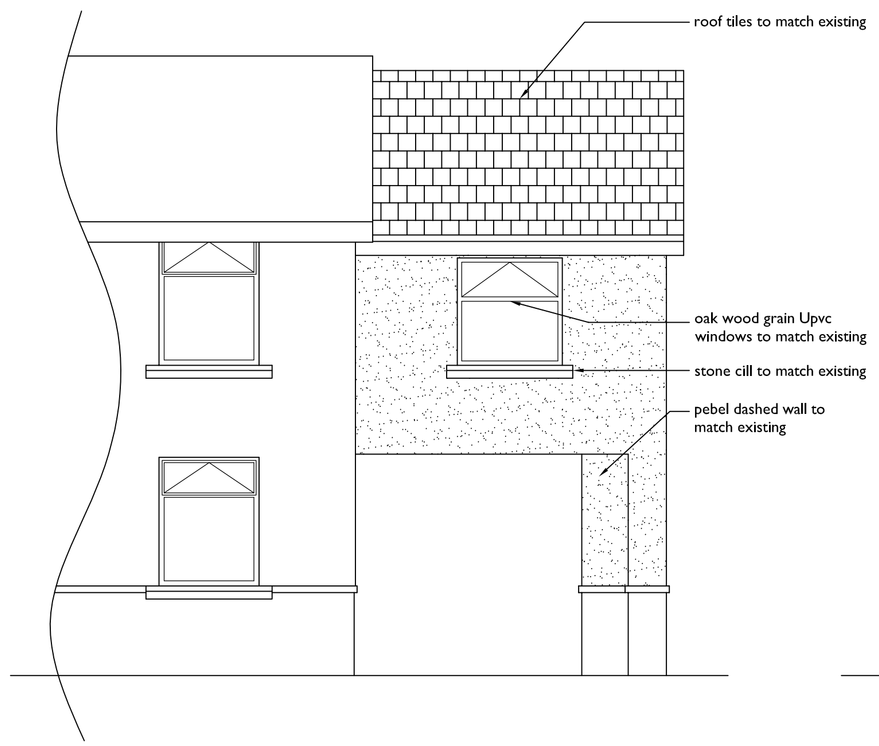

PROPOSED FRONT ELEVATION

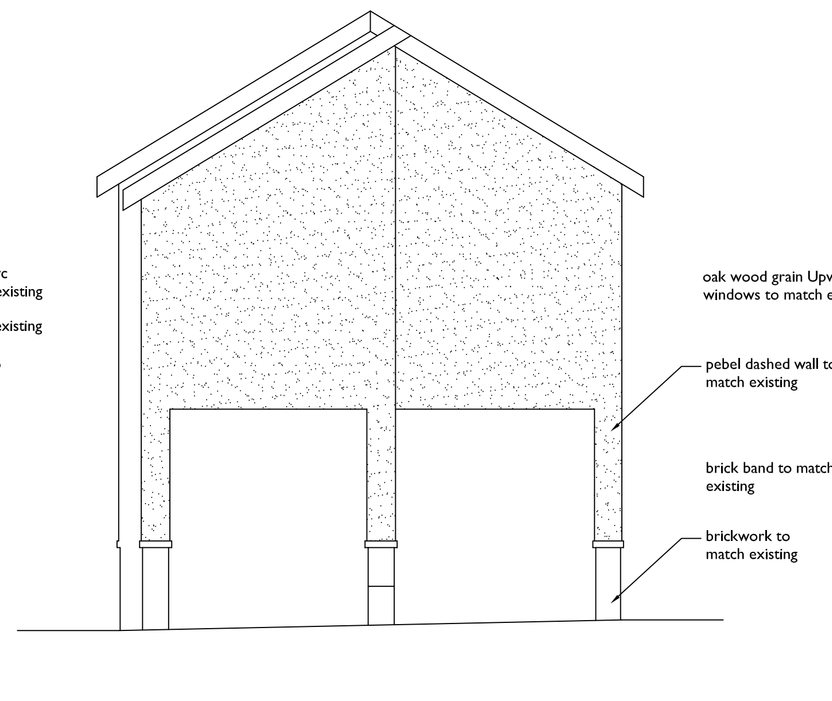

PROPOSED SIDE ELEVATION

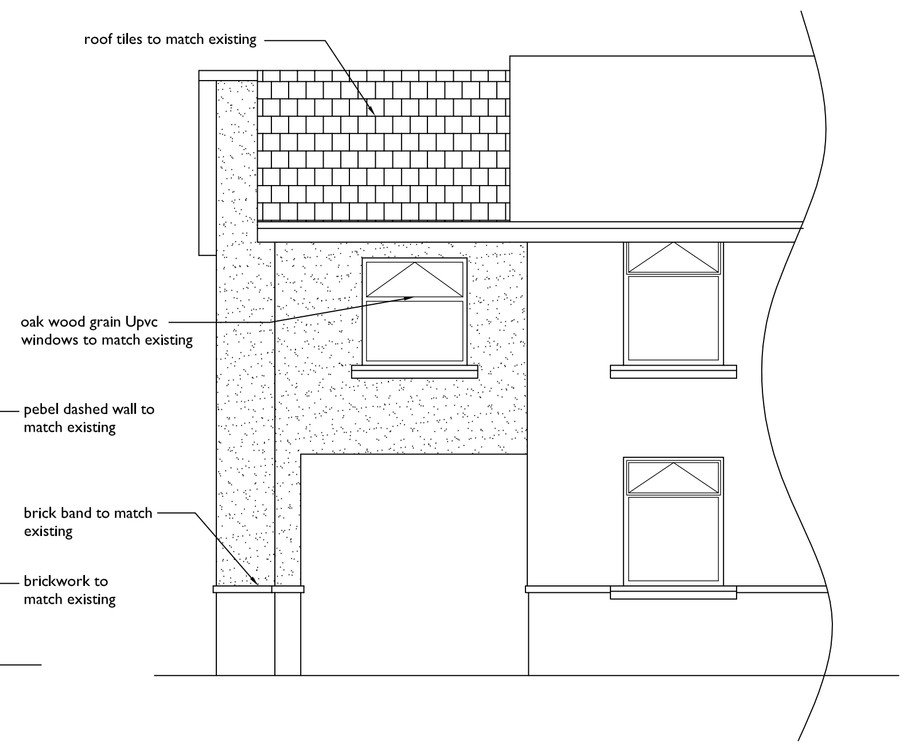

PROPOSED BACK ELEVATION

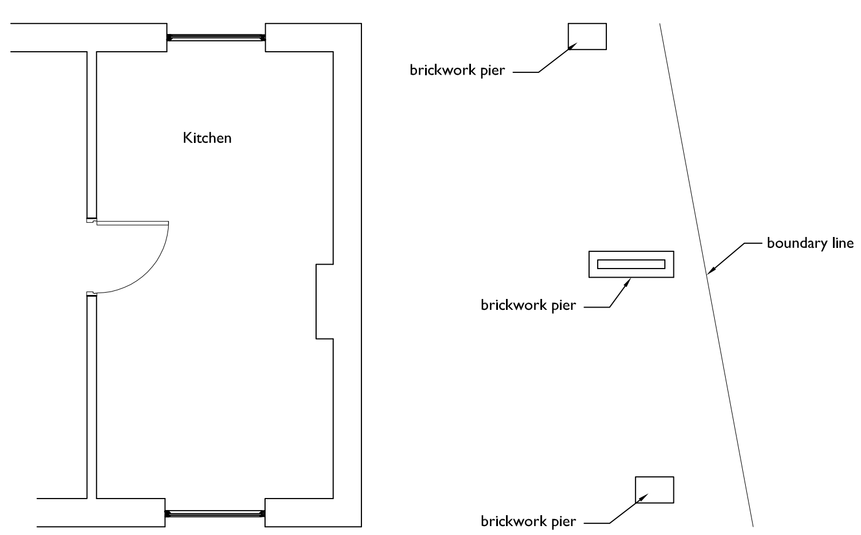

PRPOSED GROUND FLOOR PLAN

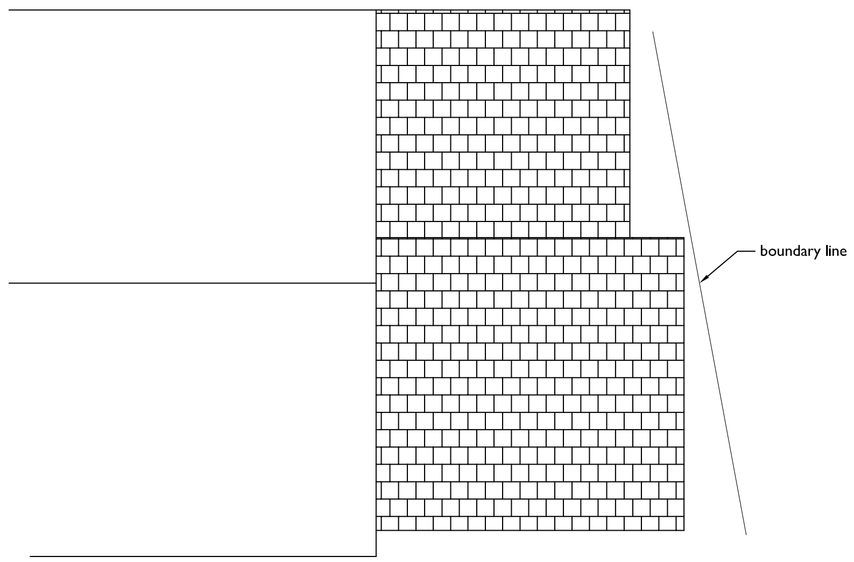

PRPOSED ROOF PLAN

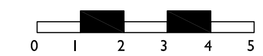

scale bar 1:50

Project: NEW CARPORT EXTENSION TO 28 ASHBOURNE LANE CHAPEL-EN-LE FRITH		
Client: MR & MRS ROB WAKELIN		
Drawing Title: Existing and proposed plans and elevations		
Scale: 1:50 @ A1	Date: 02.06.11	Drawn: AJS
Job No: 1007	Drawing No: AL(0) 01	Revision: