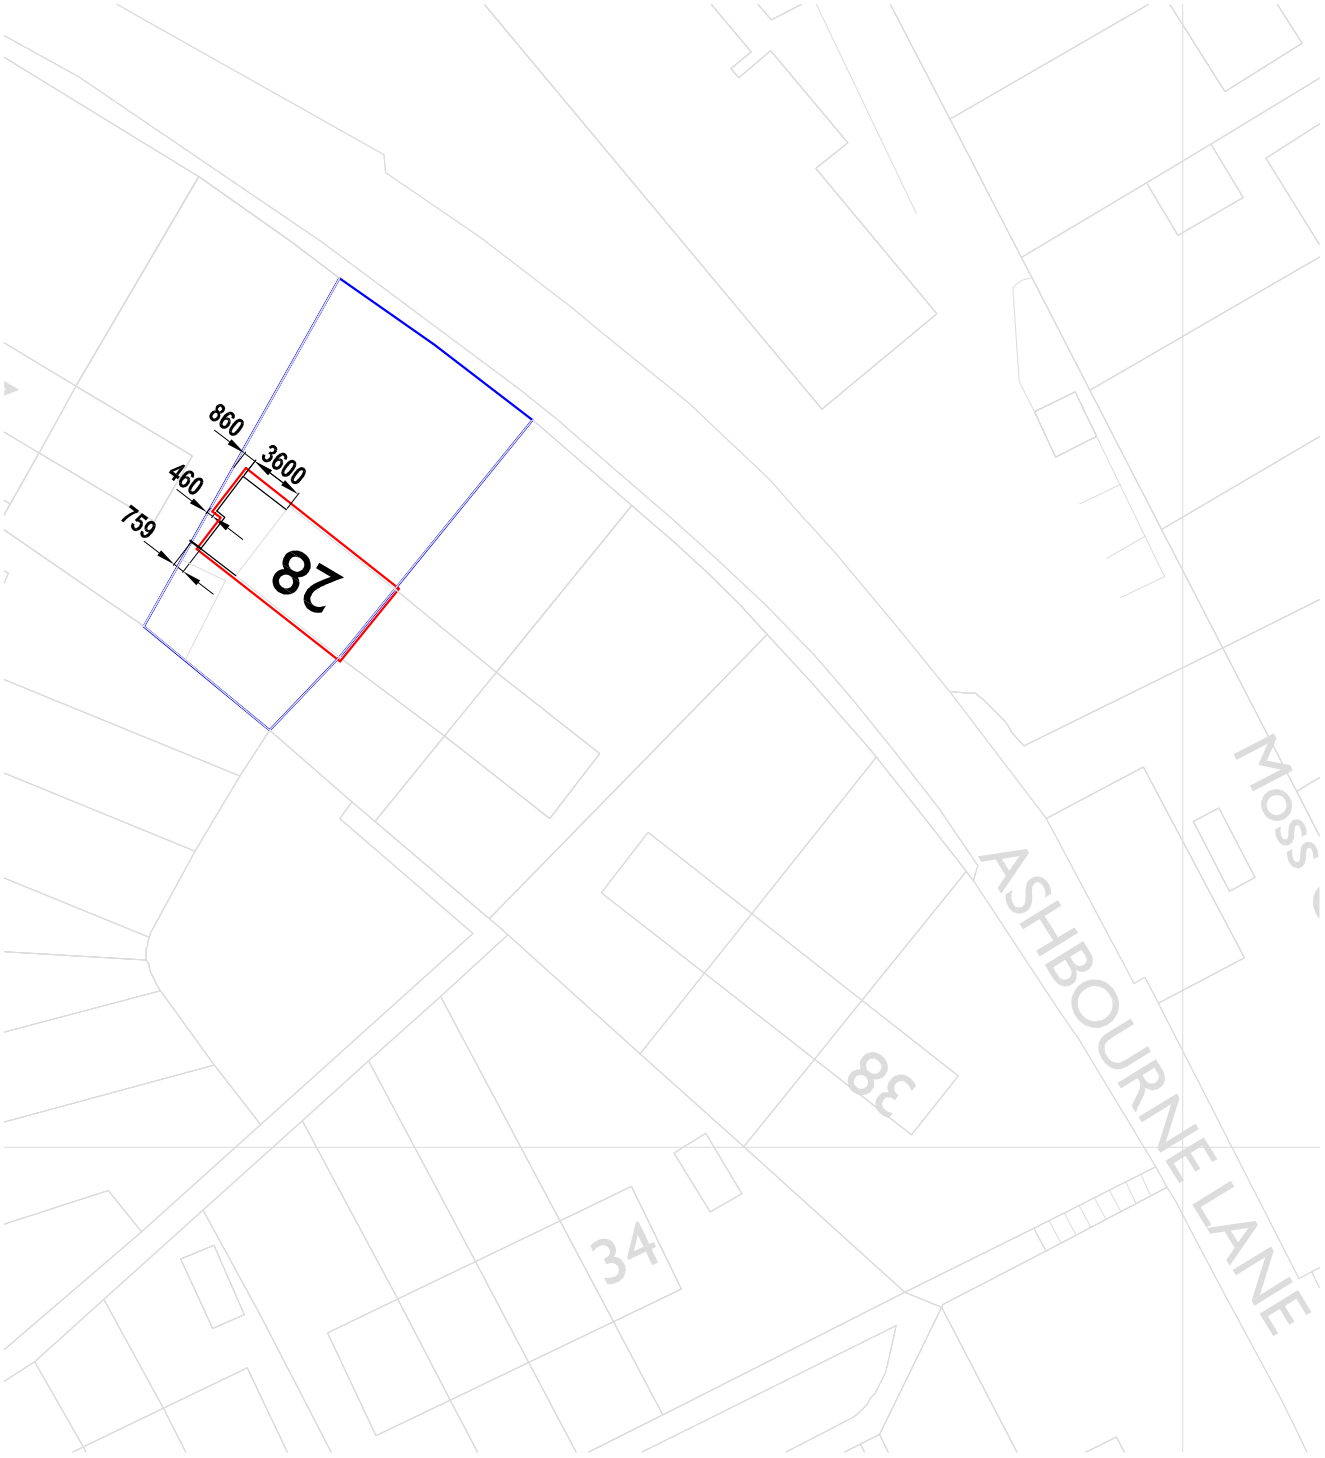


0 5 10 15 20 25

scale bar 1:500

Project: NEW CARPORT EXTENSION TO 28 ASHBOURNE LANE CHAPEL-EN-LE FRITH		
Client: MR & MRS ROB WAKELIN		
Drawing Title: Site Plan		
Scale: 1:500 @ A4	Date: 02.08.11	Drawn: AJS
Job No: 1007	Drawing No: AL(9) 02	Revision: