
John F. Lomas. M.R.I.C.S., M.B.Eng
Rothbury
Chapel Road
Hayfield
High Peak SK22 2JF
Tel. 01663 745186

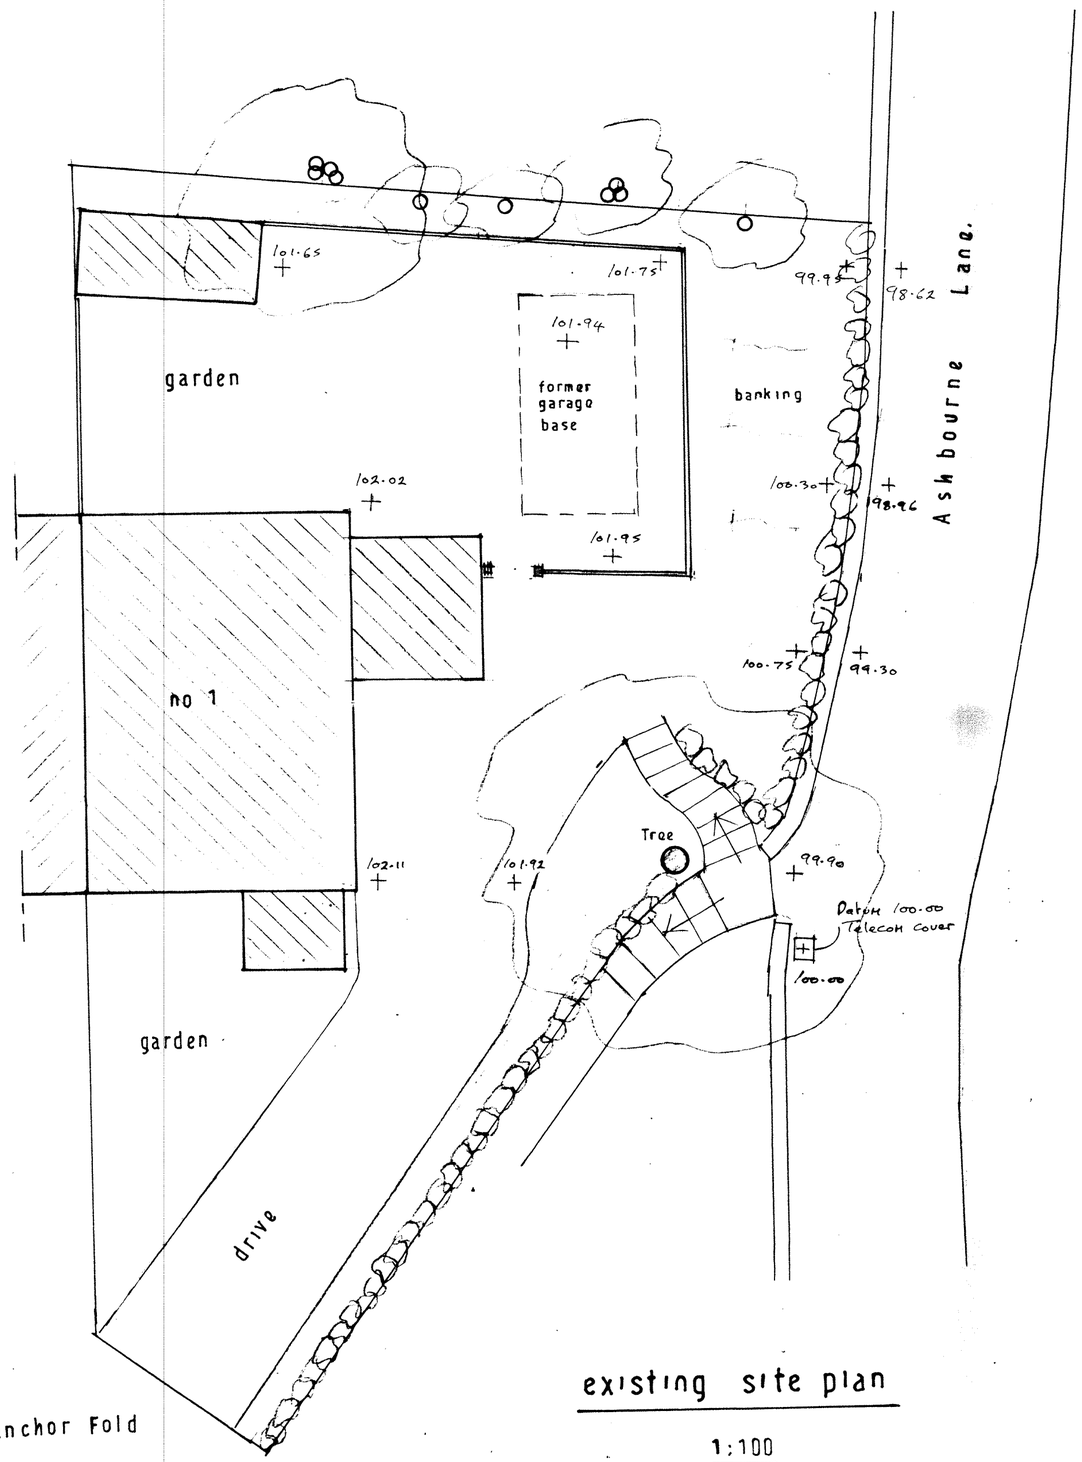



existing site plan

1:100


section AA

1:50

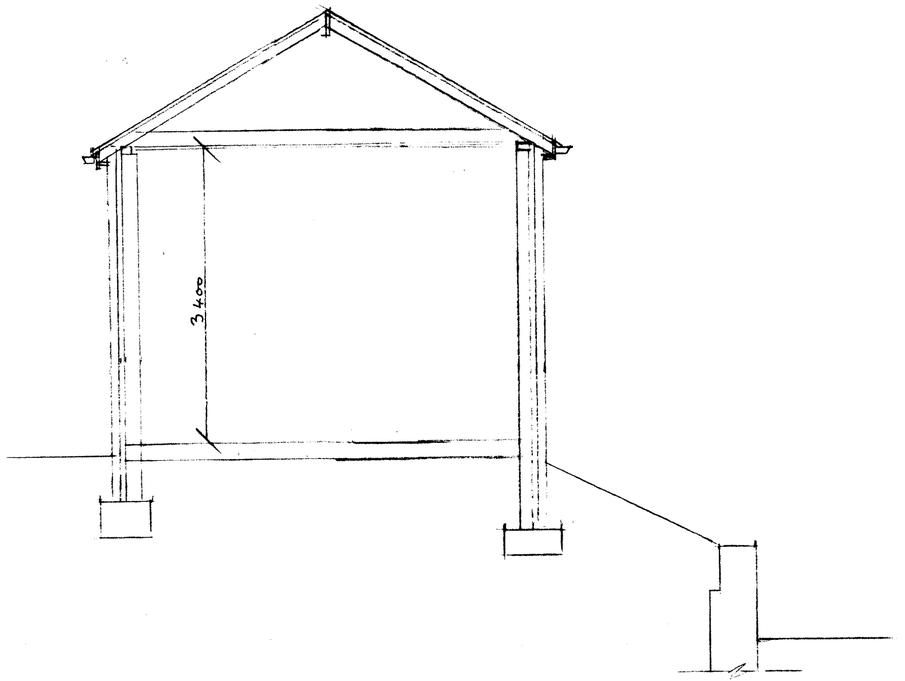

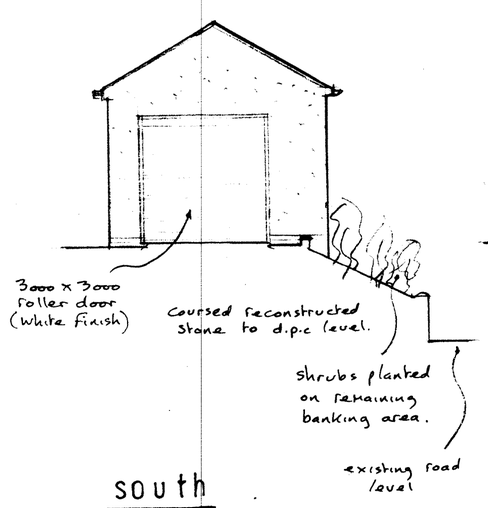

south

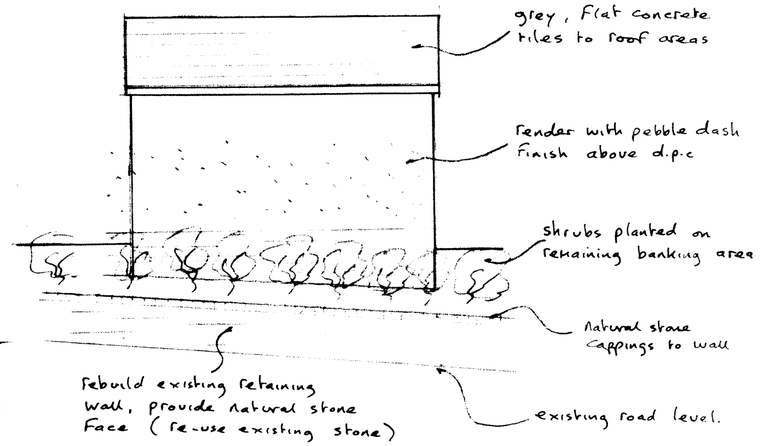

east

elevations

1:100

Revised plan 18.10.11

drg no 11·9/2A