org no 11·9/1A


John F. Lomas. M.R.I.C.S., M.B.Eng
Rothbury
Chapel Road
Hayfield
High Peak SK22 2JF
Tel. 01663 745186

PROPOSED DETACHED GARAGE AT 1 ANCHOR FOLD, CHAPEL EN LE FRITH.

Revise plan 18·10·11


proposed site plan

1:100

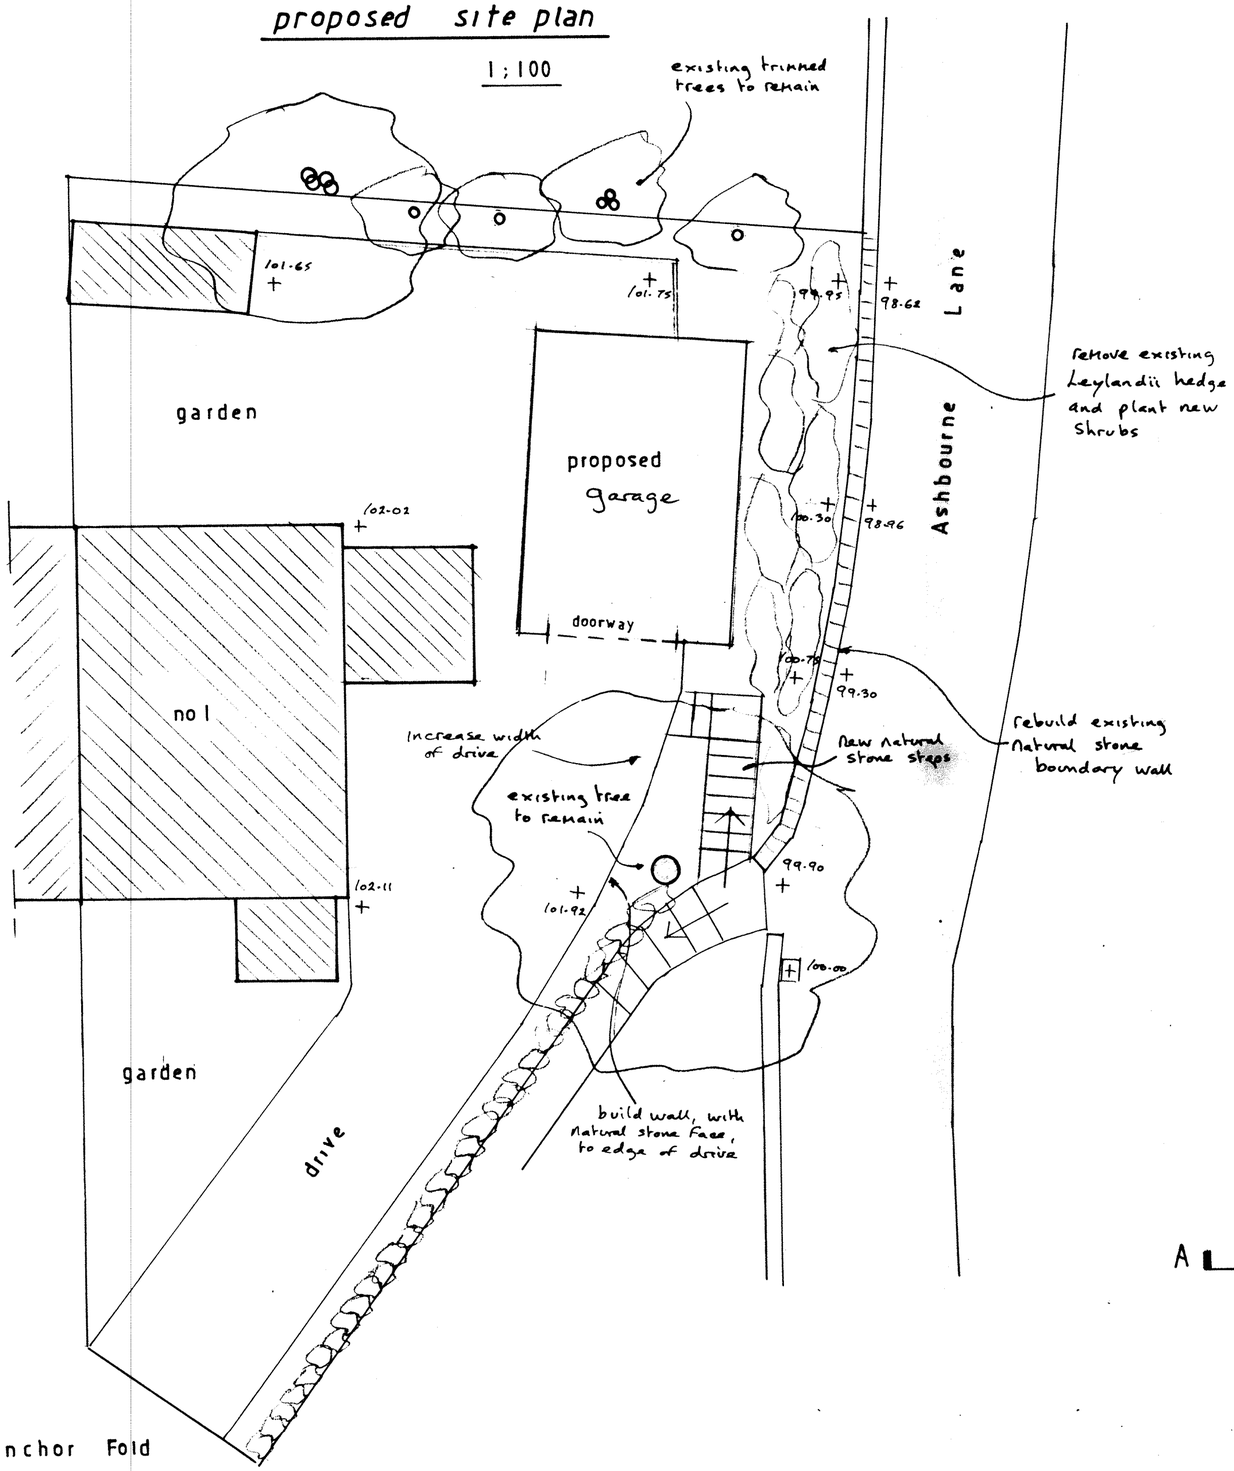

elevations

1:100

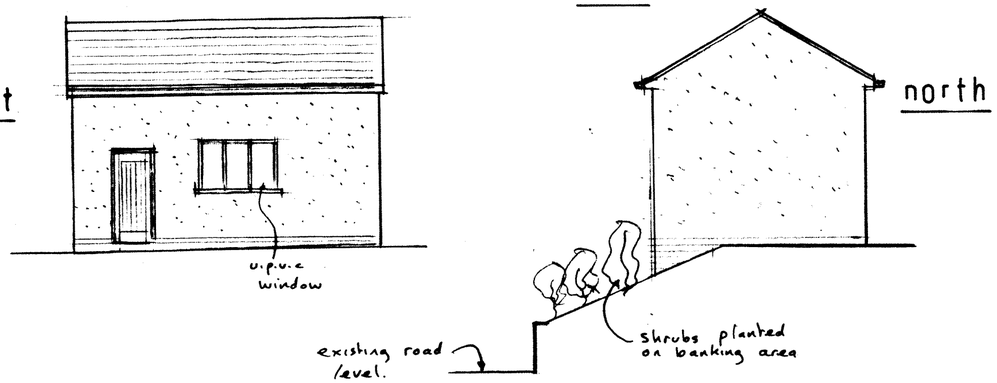

floor plan

1:50

