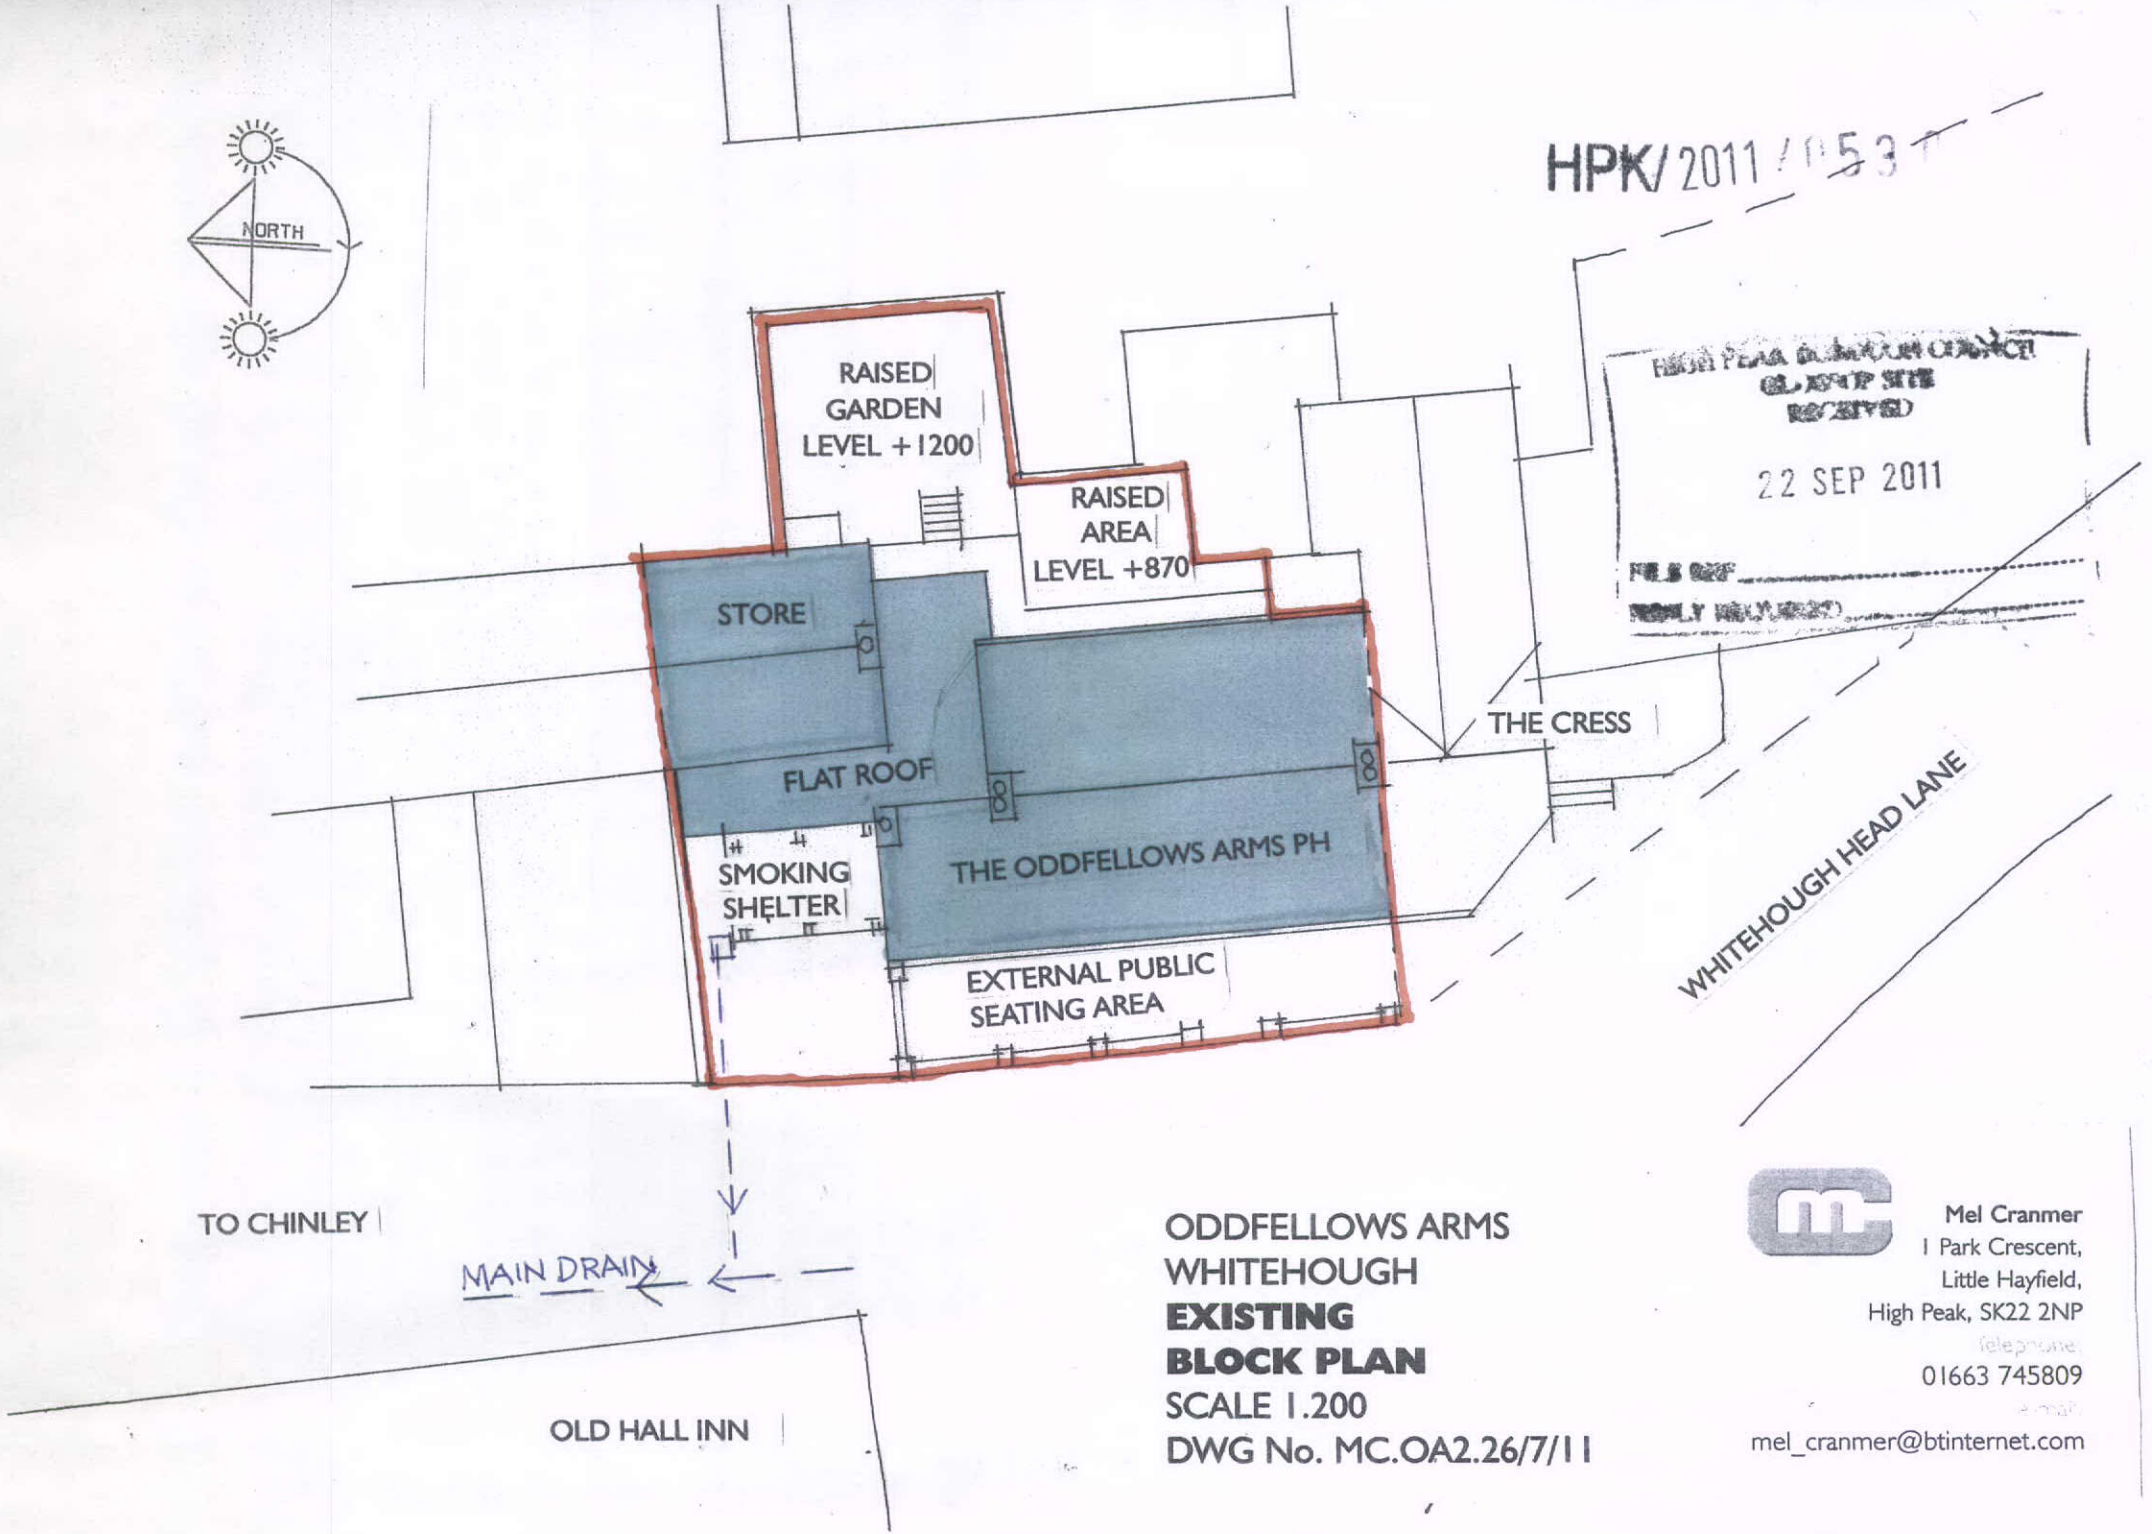

HPK/2011/0537

HIGH PEAK BOROUGH COUNCIL
CLIENT SITE
RECEIVED
22 SEP 2011
FILE COPY
REPLY REQUIRED

ODDFELLOWS ARMS
WHITEHOUGH
EXISTING
BLOCK PLAN
SCALE 1.200
DWG No. MC.OA2.26/7/11

Mel Cranmer
1 Park Crescent,
Little Hayfield,
High Peak, SK22 2NP
telephone:
01663 745809
e-mail:
mel_cranmer@btinternet.com