HPK/2011/0530

HIGH PEAK BOROUGH COUNCIL
GLOSSOP SITE
RECEIVED
22 SEP 2011
FILE REF
REPLY REQUIRED

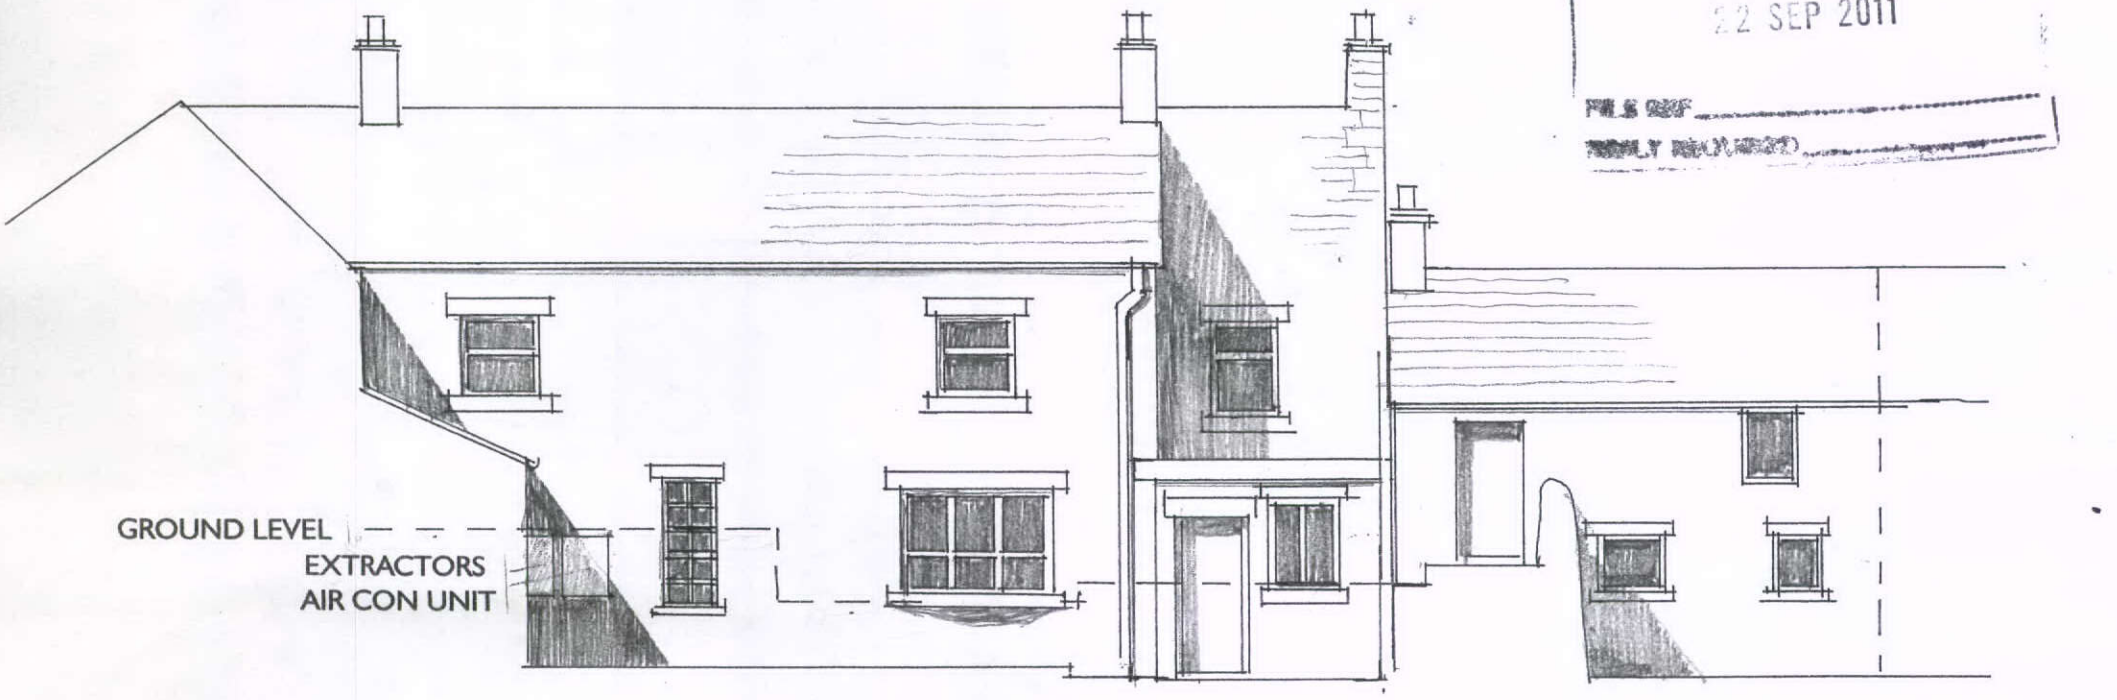

ODDFELLOWS ARMS
WHITEHOUGH
EXISTING
EAST ELEVATION
SCALE 1.100
DWG No. MC.OA9.26/7/11

Mel Cranmer
1 Park Crescent,
Little Hayfield,
High Peak, SK22 2NP

01663 745809

mel_cranmer@btinternet.com