HPK/2011/0530

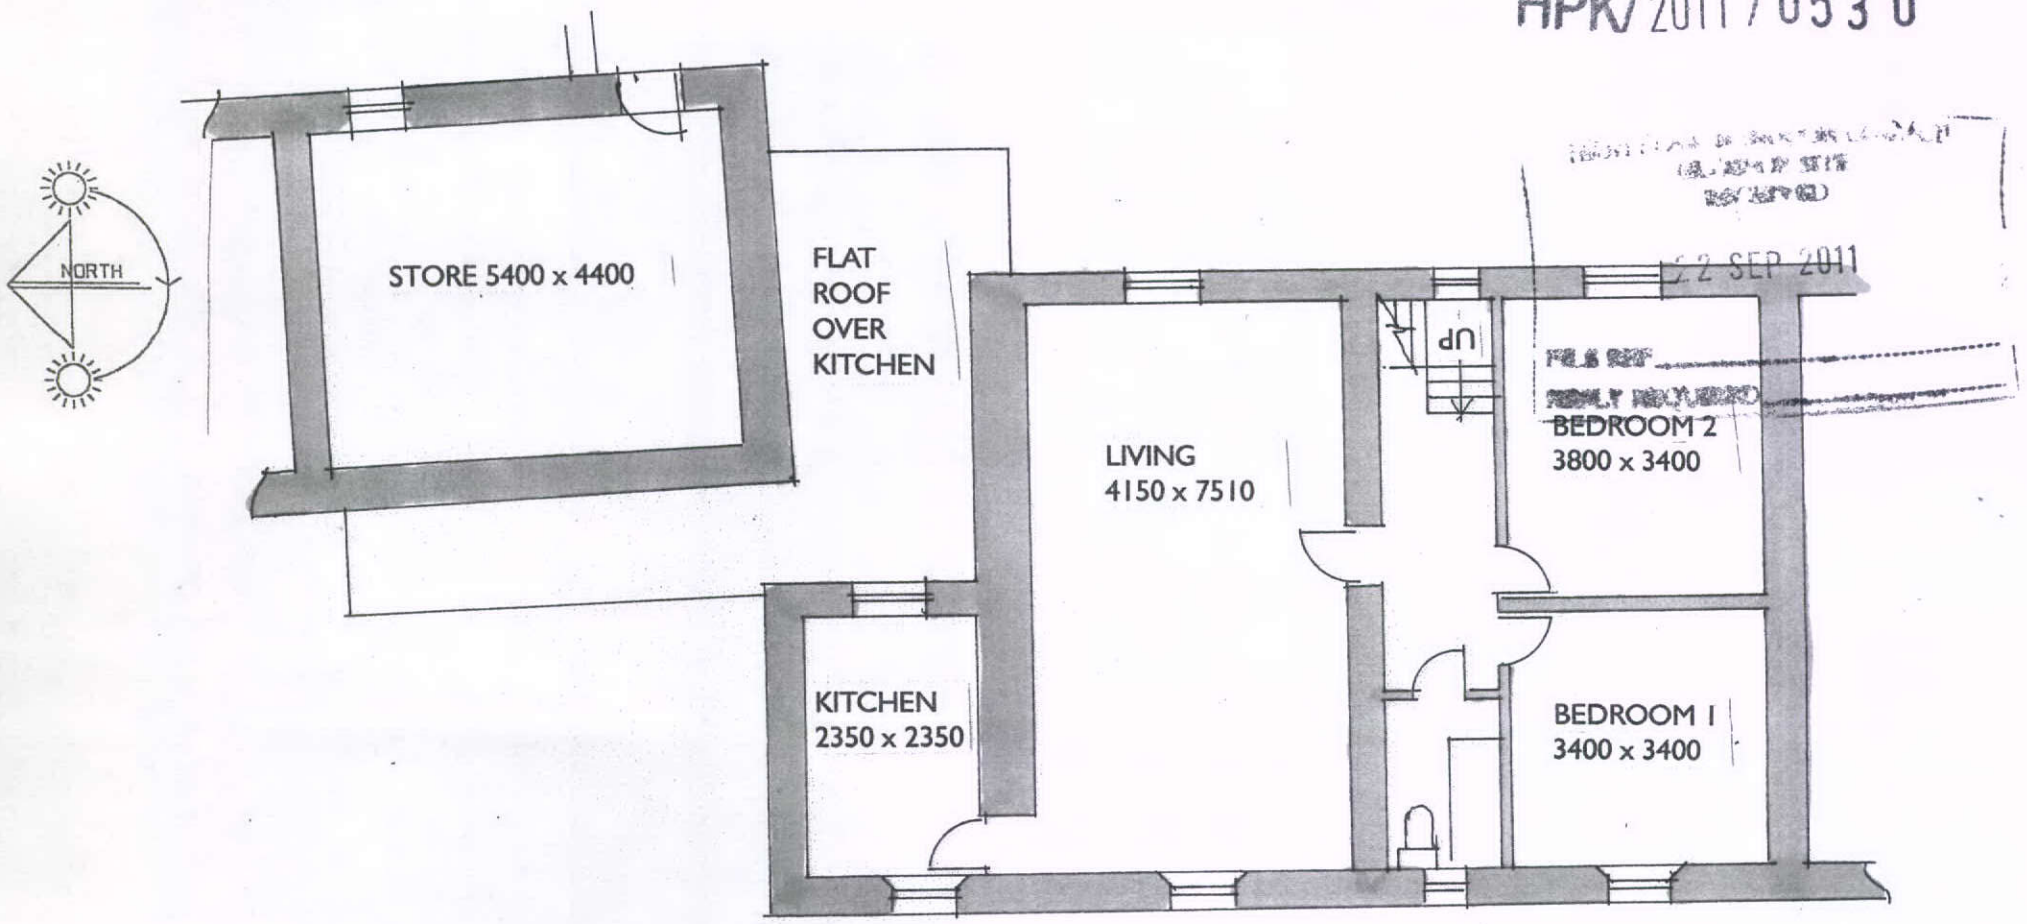

22 SEP 2011

ODDFELLOWS ARMS
WHITEHOUGH
EXISTING
FIRST FLOOR PLAN
SCALE 1.100
DWG No. MC.OA4.26/7/11

Mel Cranmer
1 Park Crescent,
Little Hayfield,
High Peak, SK22 2NP
Telephone
01663 745809
e-mail
mel_cranmer@btinternet.com