Responsibility is not accepted for errors made by others in scaling from this drawing. All construction information should be taken from figured dimensions only.

HPK/2011/0527

A3 Original Sheet Size



Location Plan
1 : 1250

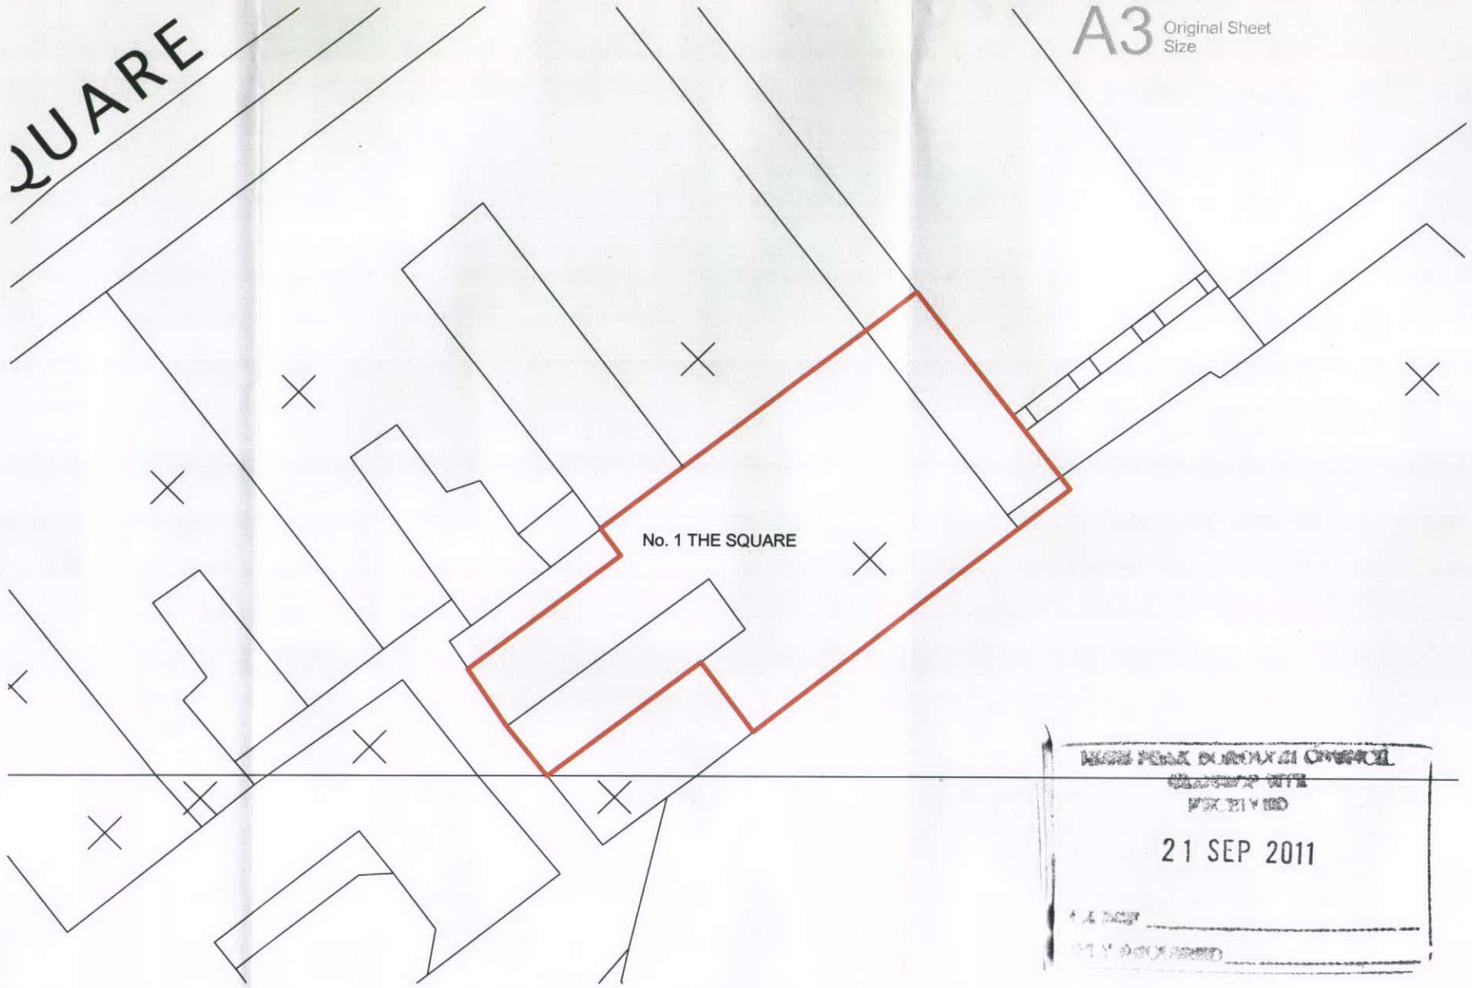

Site Plan
1 : 200

HIGH PEAK BOROUGH COUNCIL
GLOSSOP OFFICE
RECEIVED
21 SEP 2011

N

date	rev	name	chk	note

Stride Treglown
ARCHITECTS
Commercial Wharf, 6 Commercial Street, Manchester M15 4PZ
T 0161 832 9460 F 0161 839 0424 www.stridetreglown.co.uk

PROJECT
Buxton Crescent Hotel and Thermal Spa
Buxton
Derbyshire
SK17 6

DRAWING TITLE
No. 1 The Square - Site and Location Plans

STATUS
PLANNING ISSUE

SCALE	DATE	DRAWN BY	CHECKED BY
As indicated	09/07/2010	RG	DC

DRAWING NUMBER
45177 P100

REVISION

16/09/2011 14:33:45 U:\45100-\45177_Buxton Crescent\Dwgs\Revit\45177_Number 1 the Square_LOCAL_Richard Gill.rvt