HPK/2011/0379.

REVISED PLANS



ROOFS - WELSH SLATES

WALLS - RENDERED + PAINTED

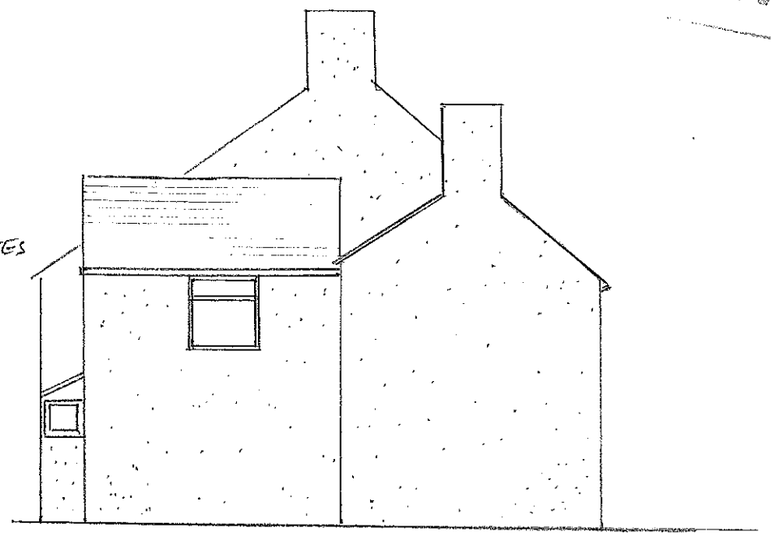

↑ AS EXISTING

NW ROOFLINE LOWER ↓ AS PROPOSED

SW



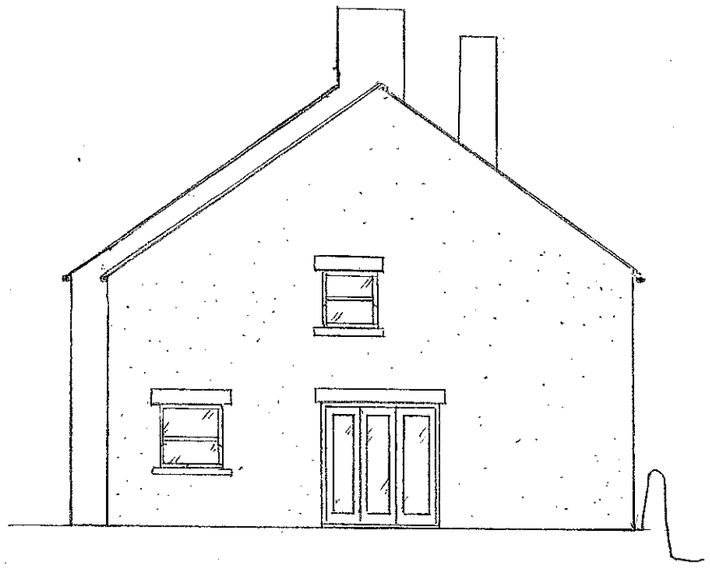

PROPOSED MATERIALS TO NW

ROOF - WELSH SLATE

WALLS - NATURAL SEMI COURSED BUFF SANDSTONE

SAWN STONE CILLS & LINTELS

PROPOSED MATERIALS TO SW

ROOF - WELSH SLATE

WALLS - PAINTED RENDER

SAWN STONE CILLS & LINTELS

SCALE 1:100

N. PERCIVAL REF: HPK/2011/0379

6 BROOKSIDE, STONEHEADS / 01663 732605
WHALEY BRIDGE,

DWG / REVISED ELEVATION PLAN, EXISTING + PROPOSED

DWG NO 01B

JULY 2011