HPK/2011/0448

RECEIVED
22 SEP 2011

APPLICATION FOR PROPOSED SIDE EXTENSION FOR FEED/TOOL STORE AT OWLGREAVE BARN.

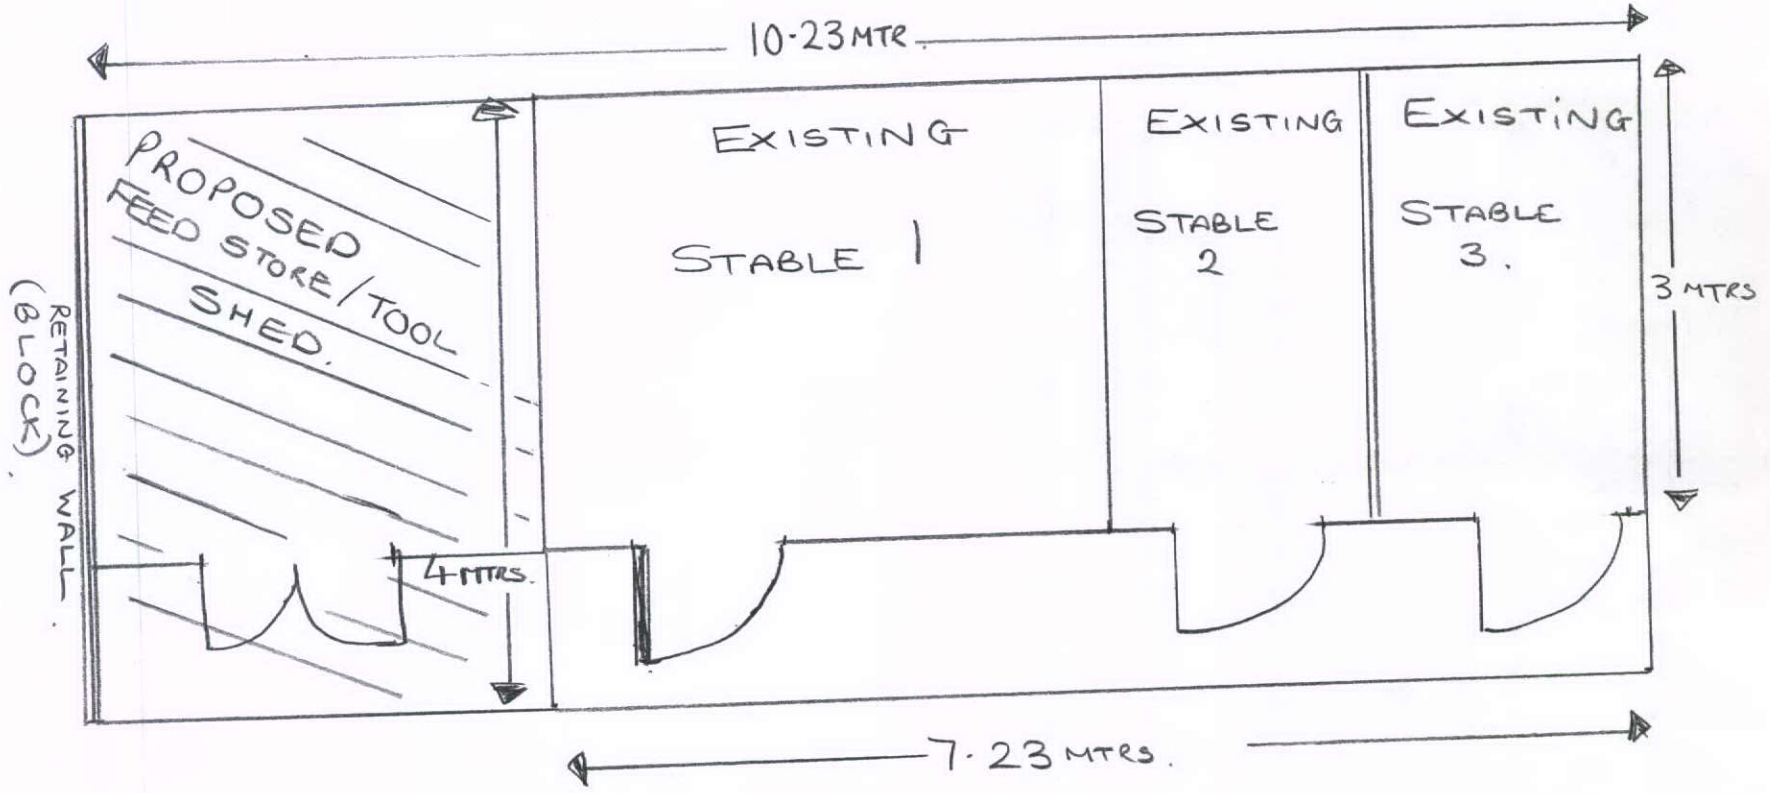

FLOOR PLAN.

SCALE 1:50.

02