APPLICATION FOR PROPOSED
SIDE EXTENSION FOR FEED/TOOL STORE
AT OWLGREAVE BARN, COMBS.

22 SEP 2011

HPK/2011/0448

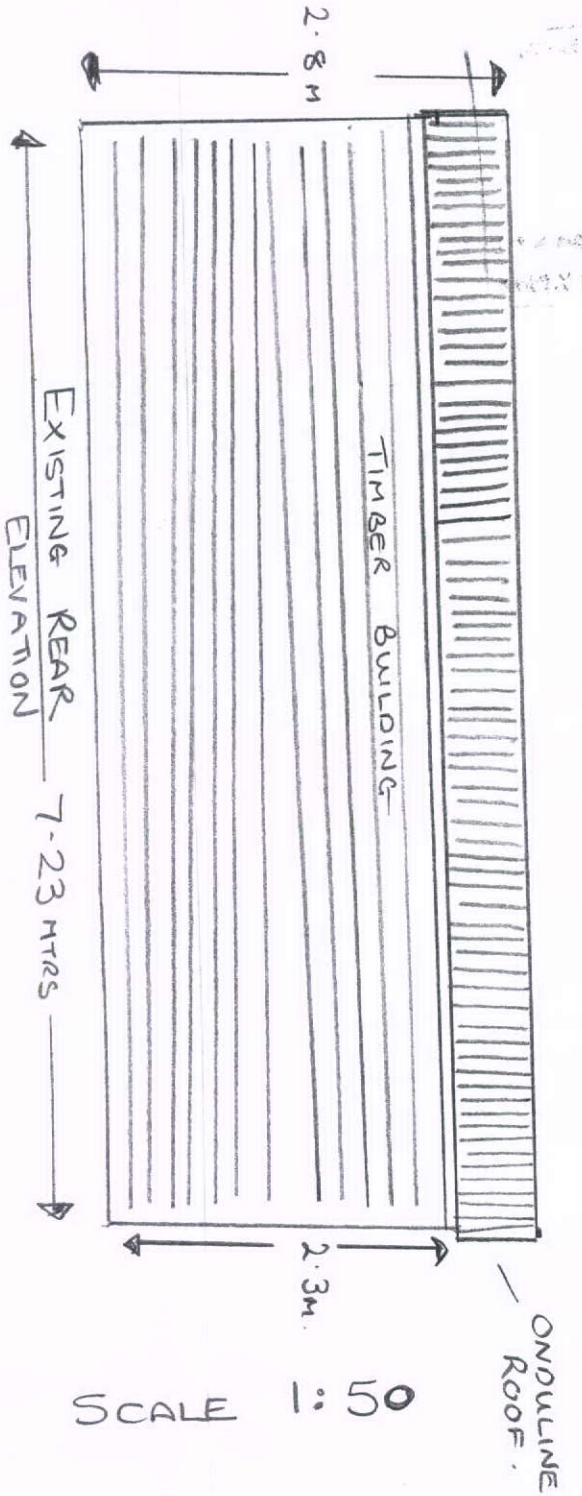

SCALE 1:50



EXISTING STABLES.
(TIMBER)

03

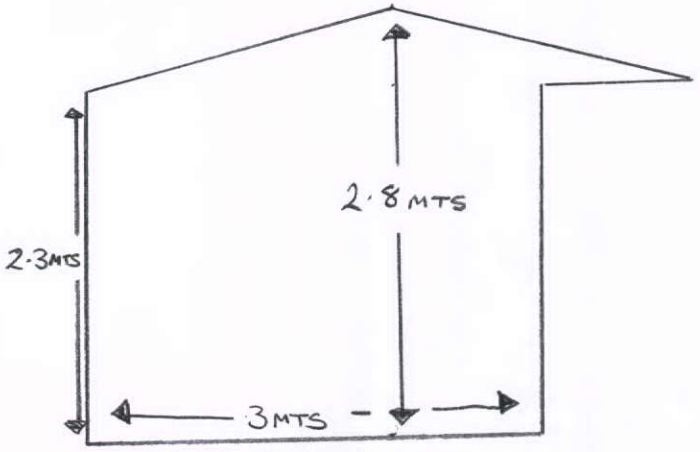

EXISTING SIDE ELEVATION.

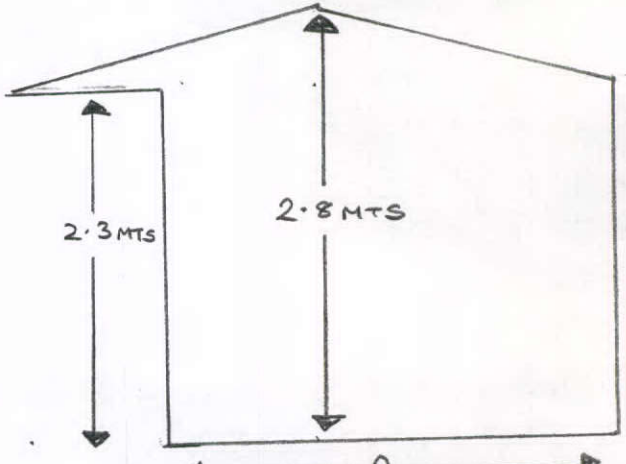

EXISTING SIDE ELEVATION.