APPLICATION FOR PROPOSED SIDE EXTENSION FOR FEED/TOOL STORE AT OWLGREAVE BARN, COMBS.

22 SEP 2011

HPK/2011/0448

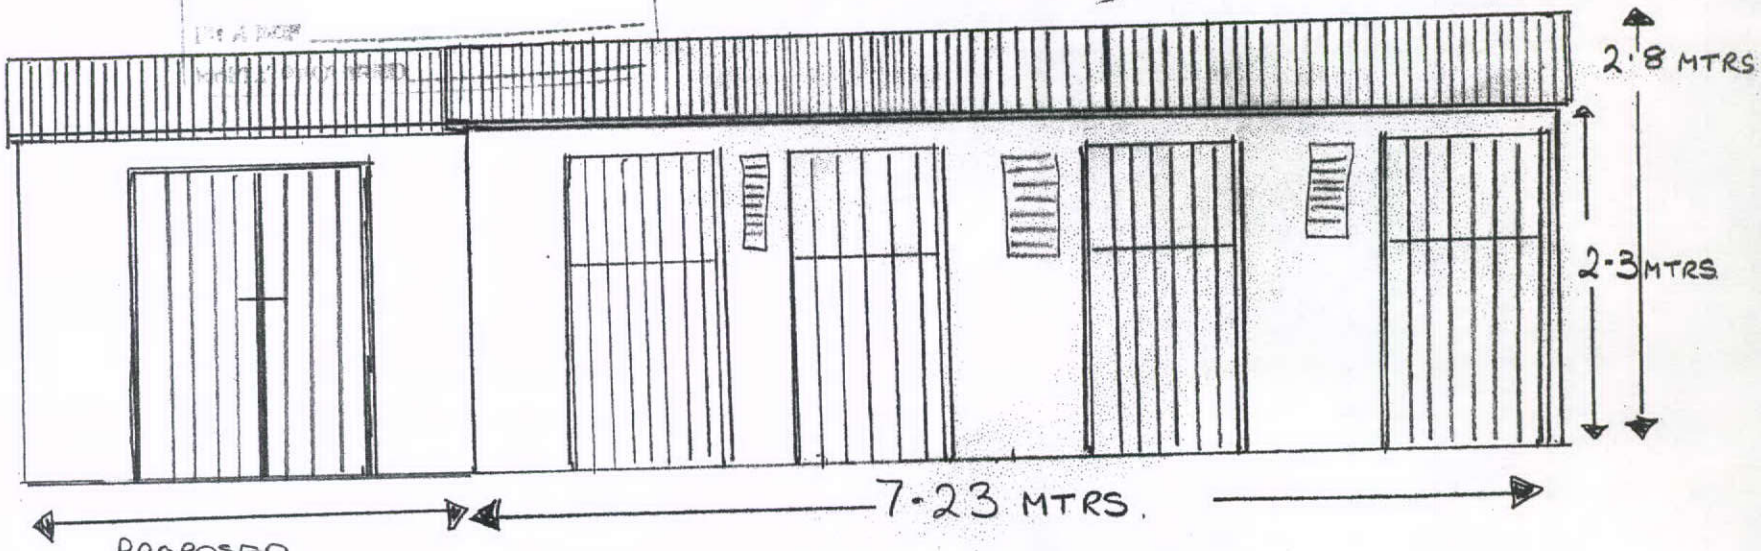

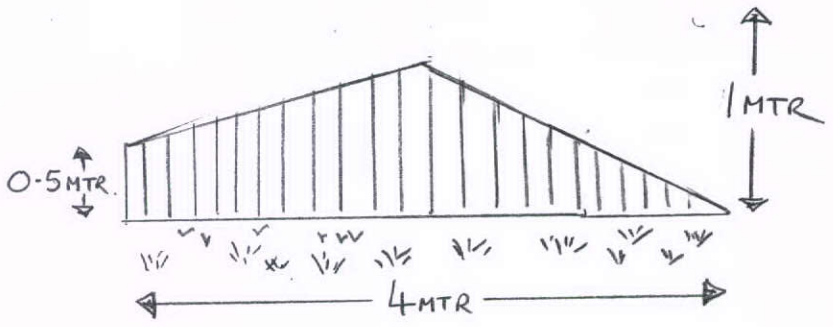

PROPOSED SIDE ELEVATION

MATERIALS.
PROPOSE TO CLAD BLOCK WITH TIMBER TO MATCH EXISTING BUILDING

SCALE

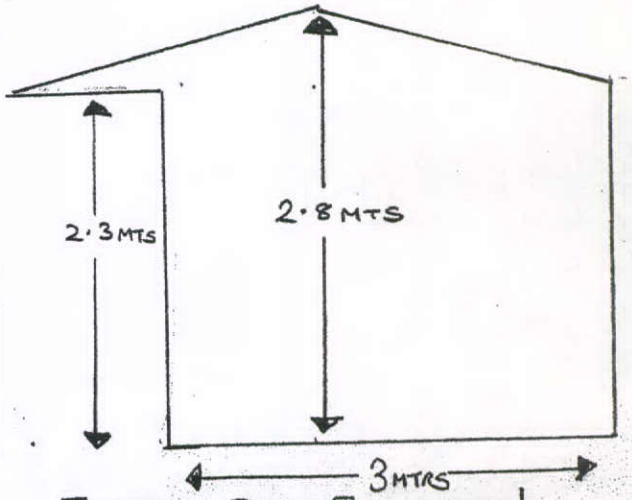

EXISTING SIDE ELEVATION.

04