HPK/2011/0448

22 SEP 2011

APPLICATION FOR PROPOSED SIDE EXTENSION FOR FEED/TOOL STORE @ OWLGREAVE BARN

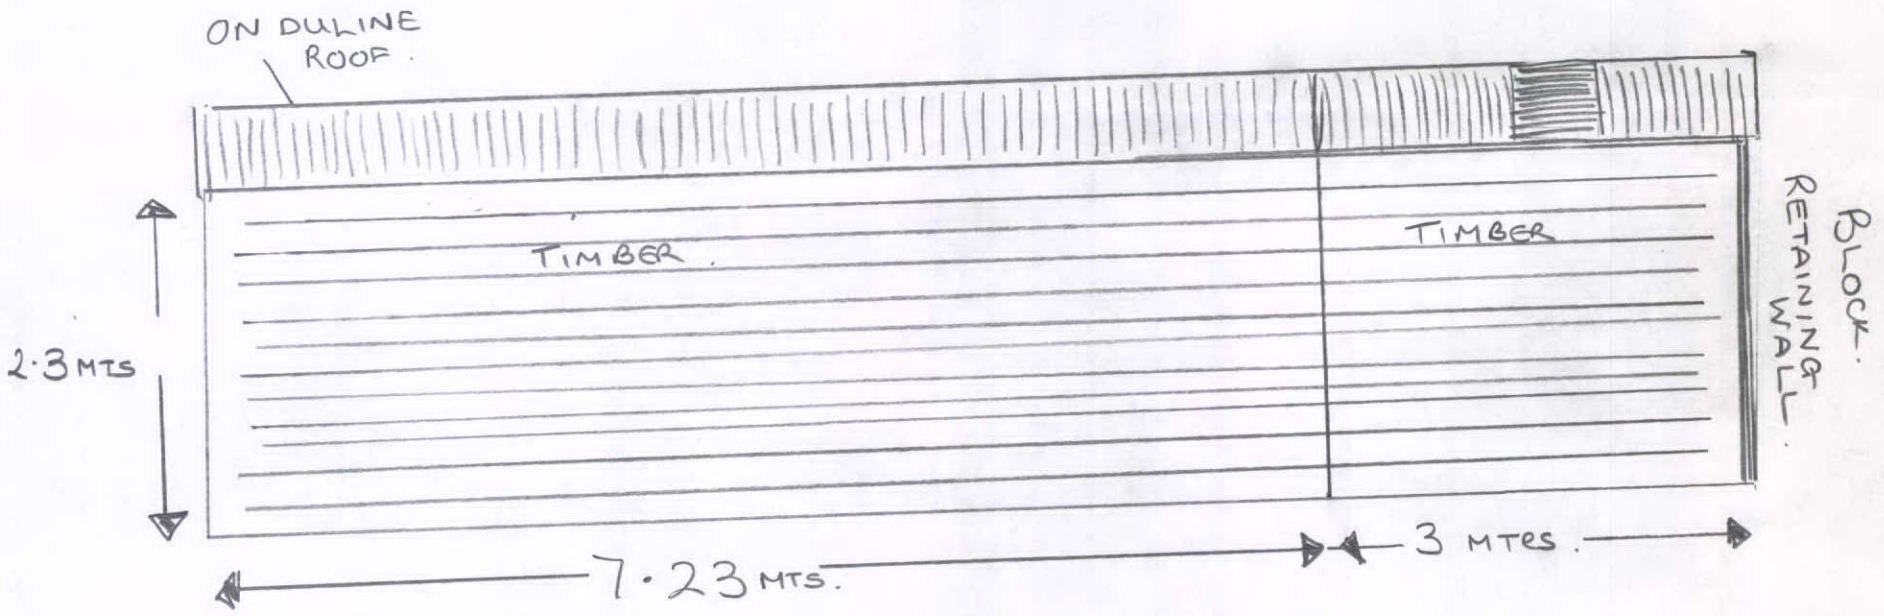

PROPOSED REAR EVELATION

SCALE: 1:50.

05