

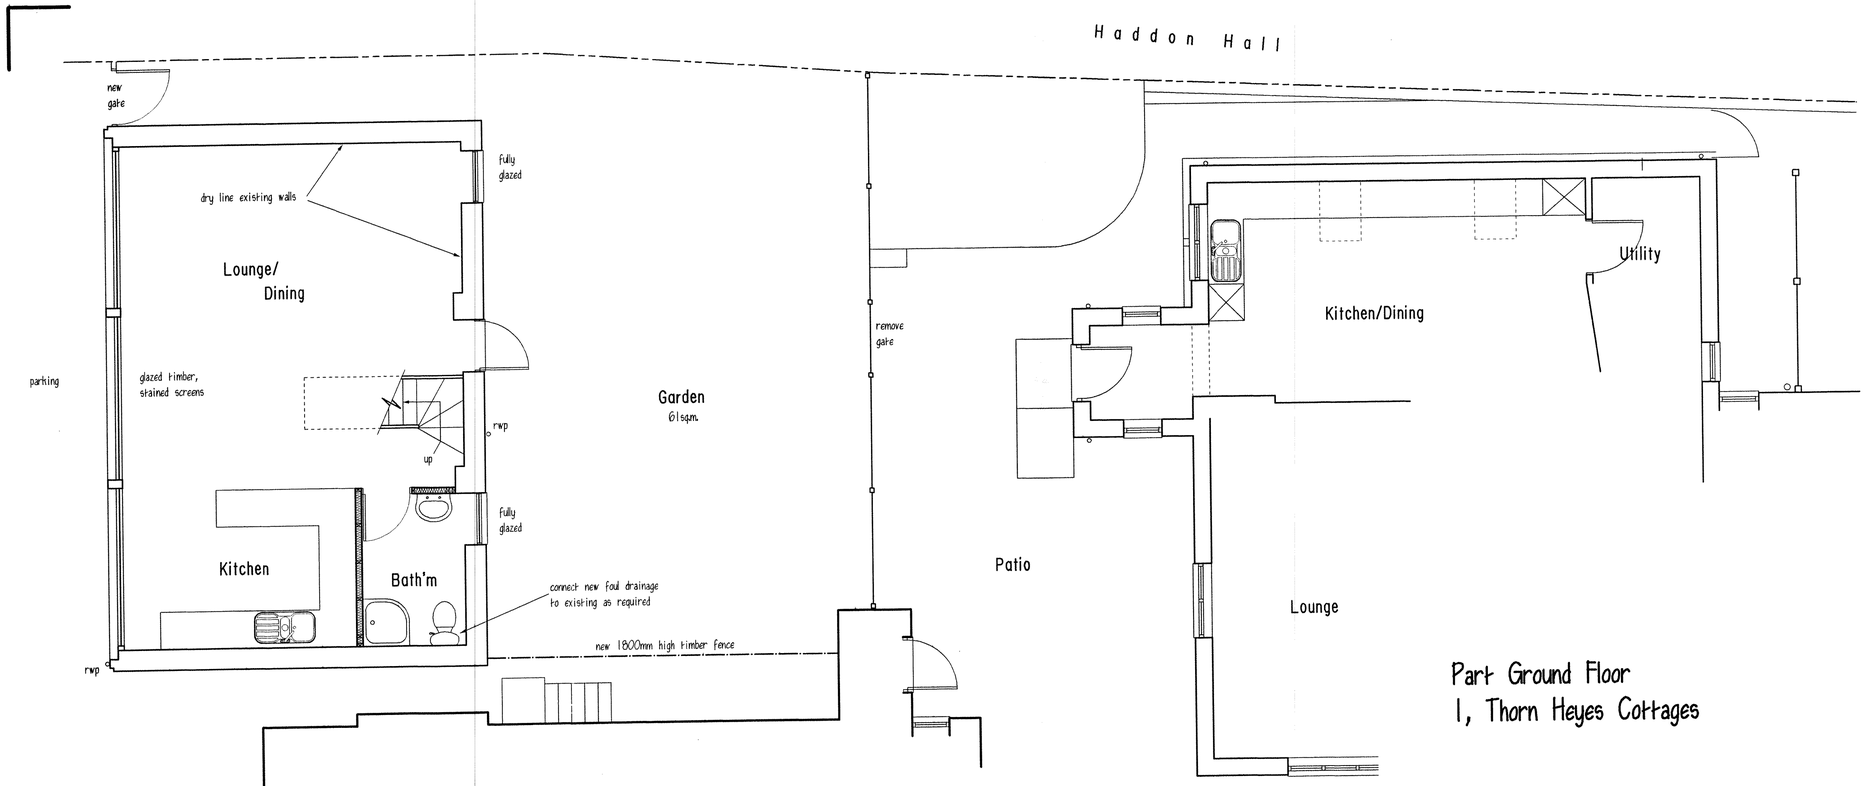


Garage Ground Floor

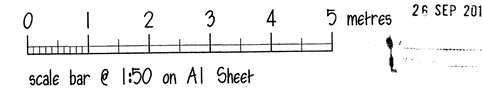


scale bar @ 1:50 on A1 Sheet


Part Ground Floor
1, Thorn Heyes Cottages

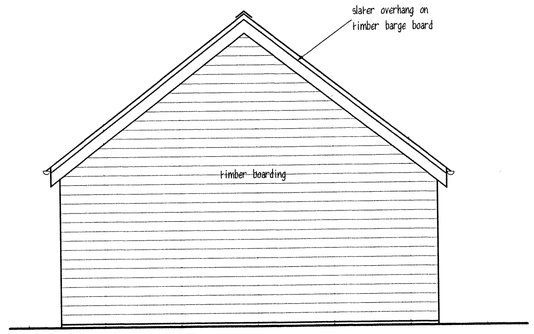


Garage Side Elevation

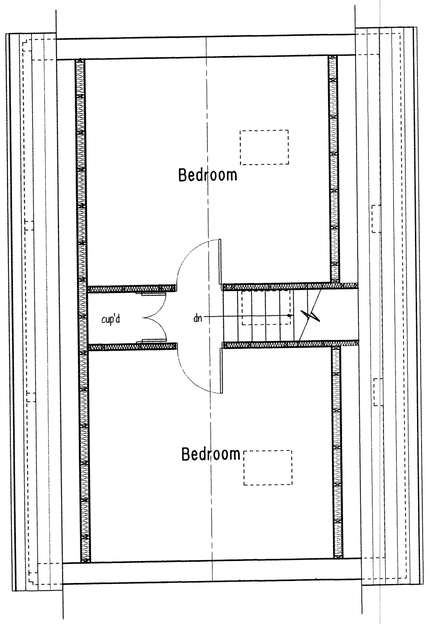

Garage First Floor

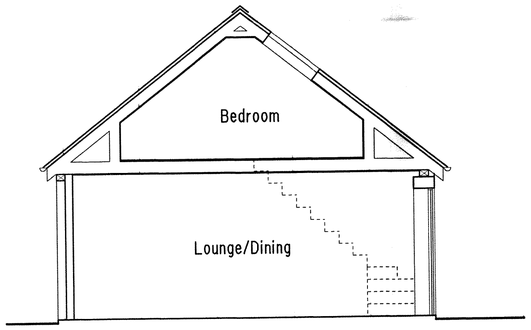


Garage Cross Section

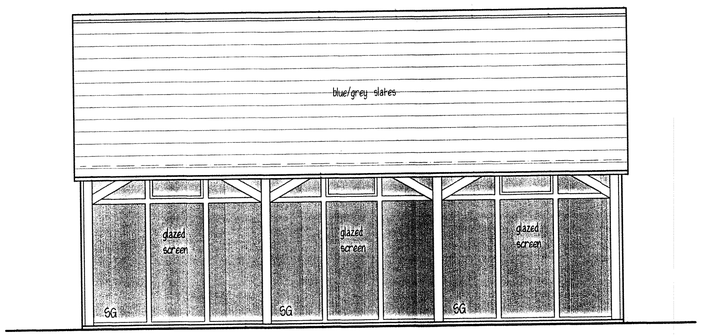

Garage Front Elevation



Garage Rear Elevation

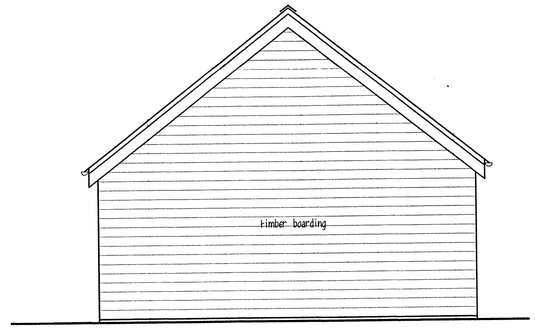

Garage Side Elevation (Haddon Hall)

Do not scale from drawing - use written dimensions only -any discrepancies should be reported to the author. This drawing is copyright and should not be reproduced without written consent of RLM ASSOCIATES.

RLM ASSOCIATES

JOB	THORN HEYES,BUXTON.
CLIENT	Mr. M. HADFIELD.
DRAWING	SKETCH SCHEME AS PROPOSED.
DATE	June 2011.
SCALE	1:50.
DRWG. No.	RLM588/5.
REVISION	