

HPK/2011/342
26 SEP 2011

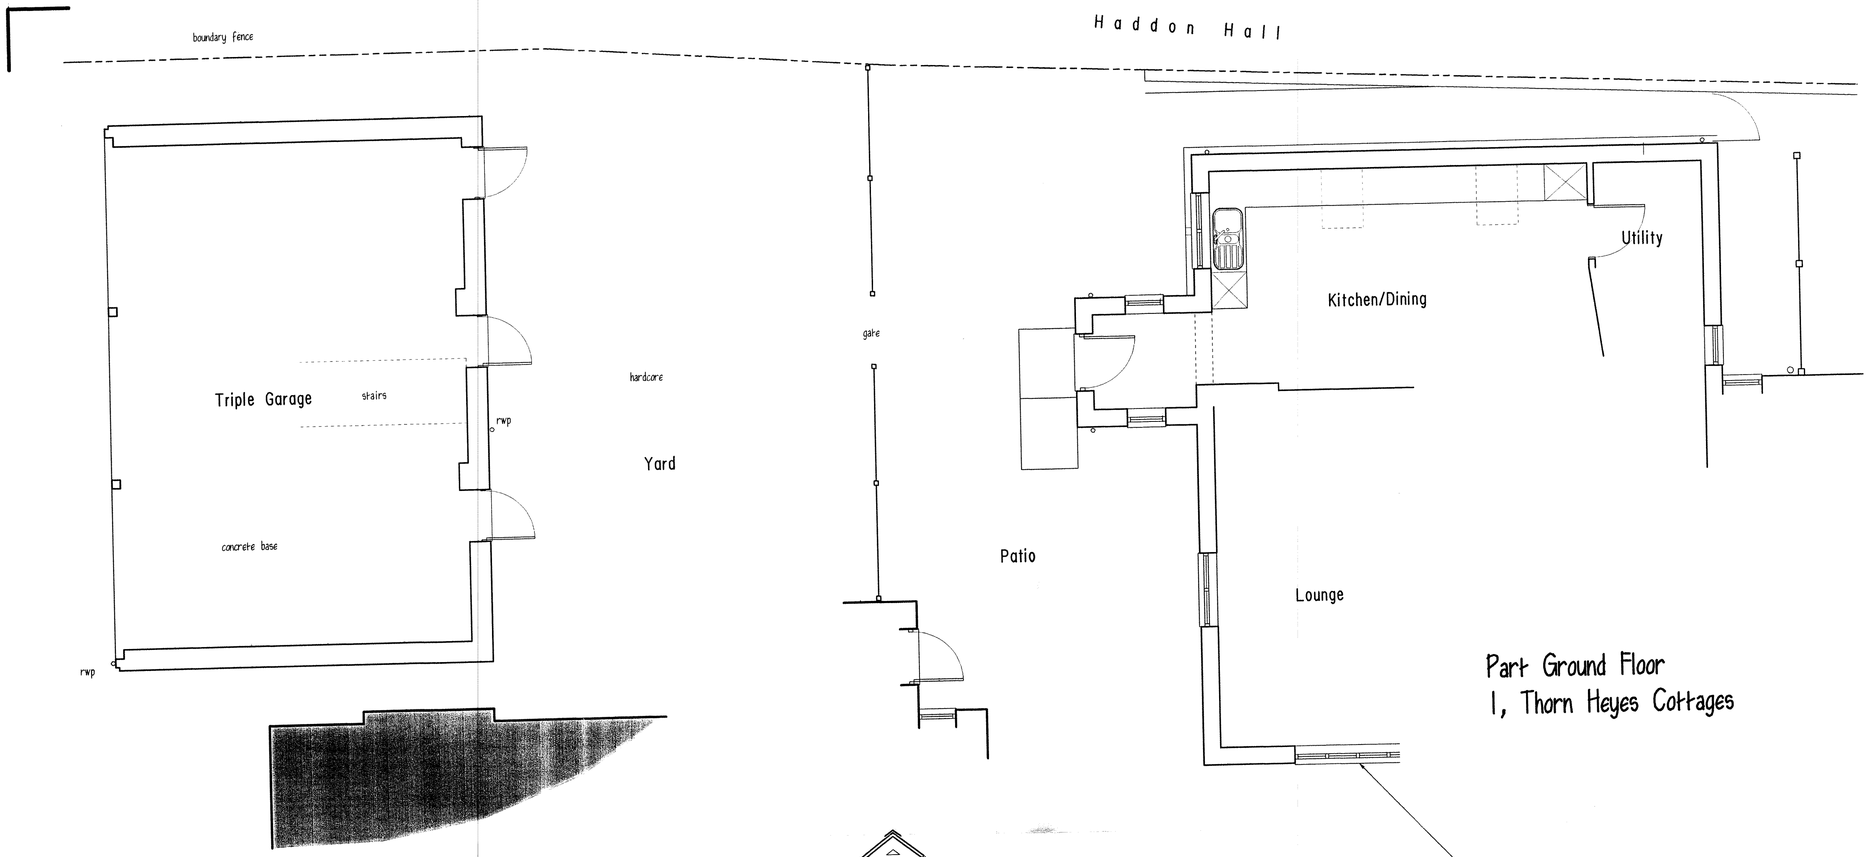


Part Ground Floor
1, Thorn Heyes Cottages

Garage Ground Floor

Garage First Floor

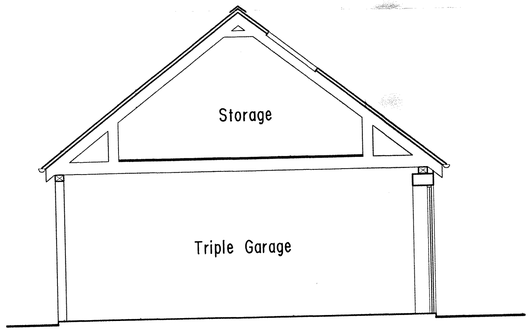


Garage Cross Section

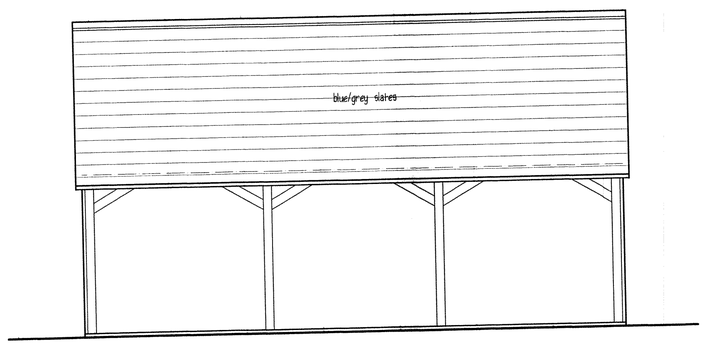


Garage Front Elevation




Garage Rear Elevation

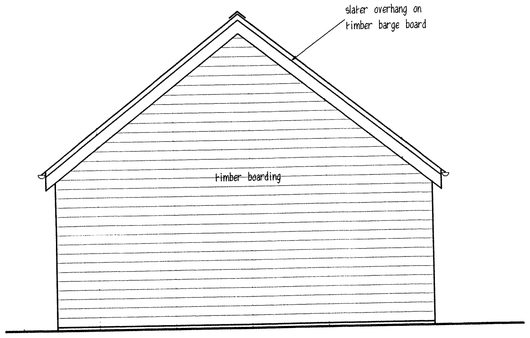

Garage Side Elevation

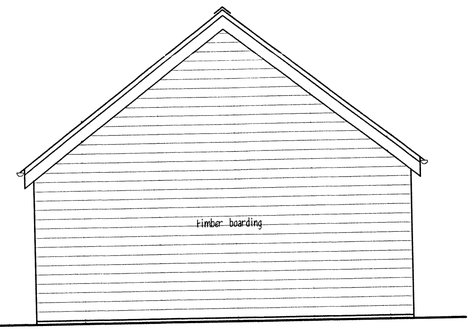

Garage Side Elevation (Haddon Hall)

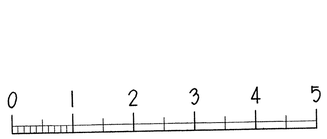

scale bar @ 1:50 on A1 Sheet

Do not scale from drawing - use written dimensions only - any discrepancies should be reported to the author. This drawing is copyright and should not be reproduced without written consent of RLM ASSOCIATES.

RLM ASSOCIATES

JOB	THORN HEYES, BUXTON.
CLIENT	Mr. M. HADFIELD.
DRAWING	SURVEY DETAILS OF EXISTING GARAGE/STORAGE.
DATE	June 2011.
SCALE	1:50.
DRWG No.	RLM588/5.
REVISION	