HPK/2011/0520

23 SEP 2011

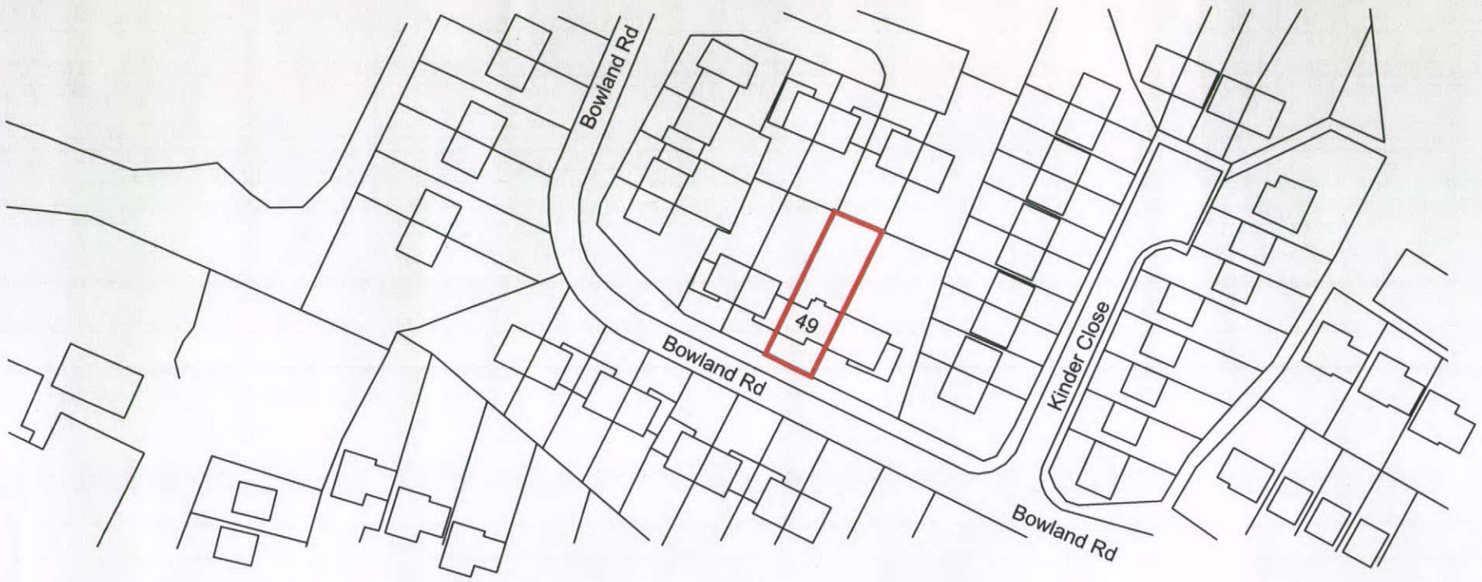

1:1250



1:500

N

architectural SERVICES
Stockport, Tameside & Trafford.

07872 577 565

NOTES

01 All new and existing building work dimensions are critical to the construction process.

02 All drawings are preliminary unless stated differently. Preliminary drawings and are not to be built or manufactured from.

03 This drawing is subject to copyright of Architectural SERVICES reproduction only with written authority.

04 Drawing dimensions and scales to be checked prior to commencement of work.

05 All structural work where mentioned on this drawing is subject to a qualified structural and civil engineer calculations before building work commences.

06 These plans may be subject to "Planning & Building Regulation Approval" or any other statute in law before the commencement of building works.

07 All materials to match existing unless otherwise stated.

M 1:1250 0 125 250 375 500 625

M 1:500 0 50 100 150 200 250

Location Plan

Mr & Mrs Holder,
49 Bowland Road,
Glossop,
Derbyshire,
SK13 6PE

DRAFT 2D - 06.09.11

CLIENT NO:	DRAWN: DS
JOB NO:	DATE: 15.08.11
SCALE @ A3: shown	PG NO: 05