HPK/2011/1436


EXISTING 02

26 SEP 2011


FRONT ELEVATION 1:50




REAR ELEVATION 1:50

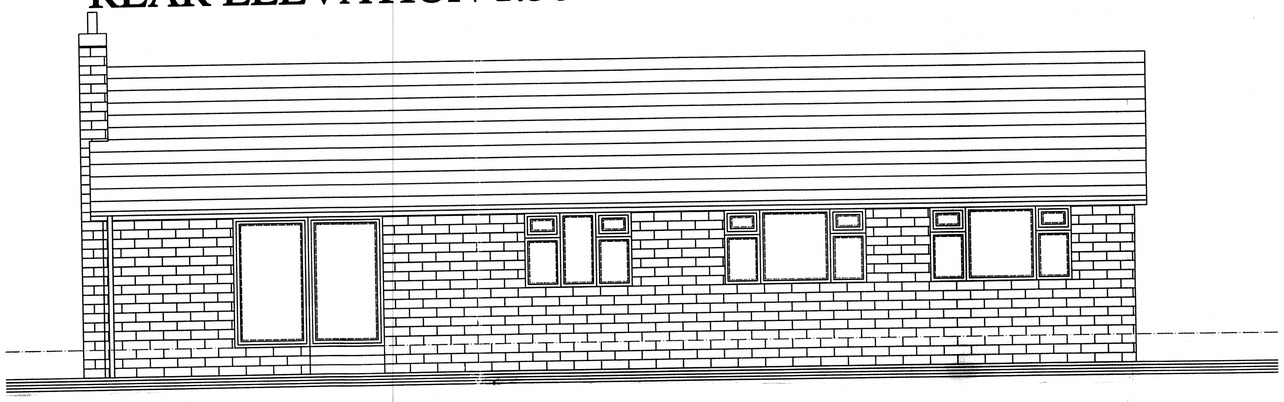


SIDE ELEVATION 1:50

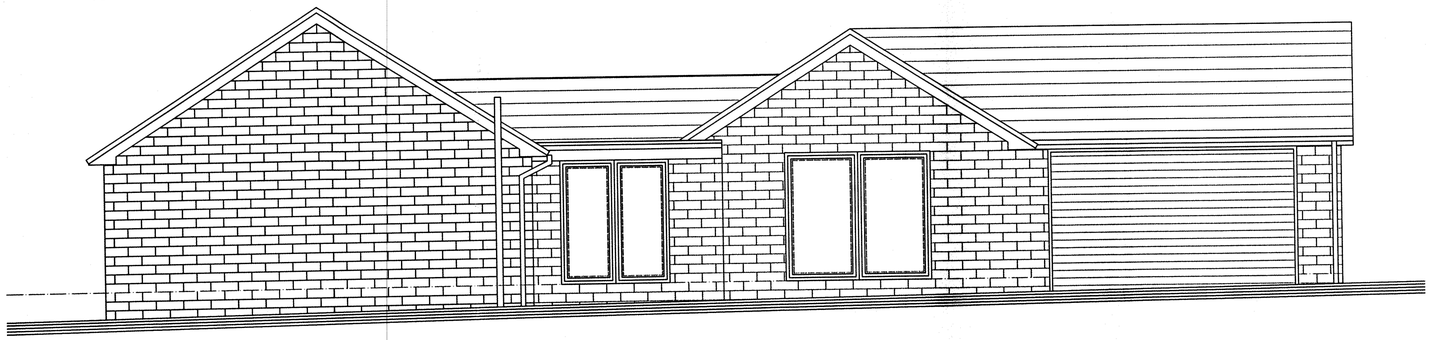

SIDE - ROAD ELEVATION 1:50

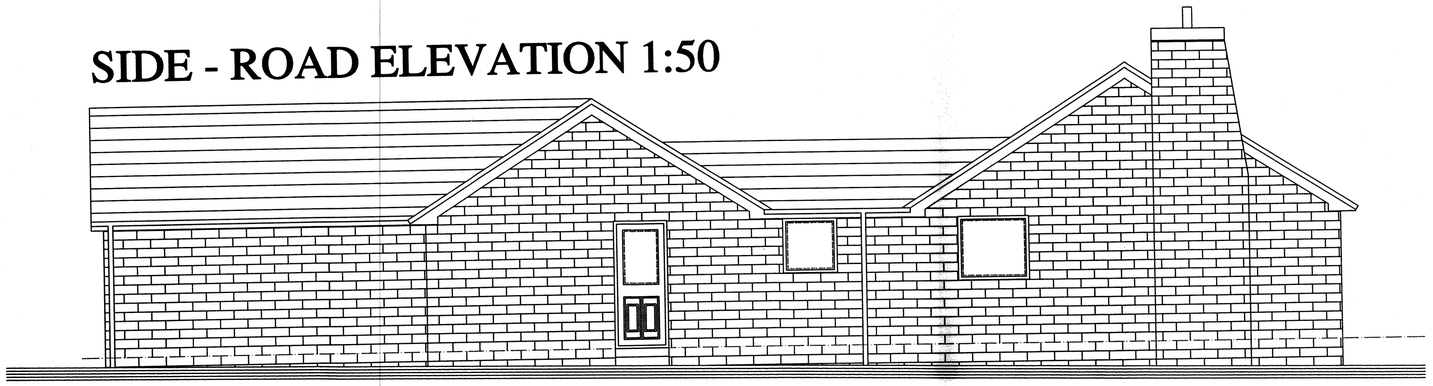


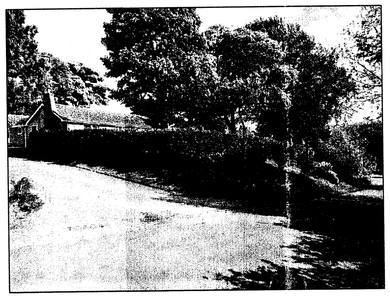







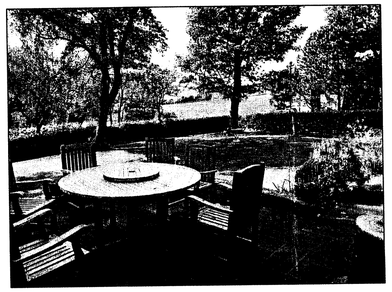

CAVENDISH VIEW, WATFORD ROAD, BUXTON

REVISIONS:
SURVEY DRAWINGS
BUXTON

CAVENDISH VIEW

SCALE: 1:50 | CHECKED: AJS

DATE: JUNE 11 | DRAWN: AJS

©THIS DRAWING AND THE BUILDING WORKS DEPICTED ARE THE COPYRIGHT OF AJS ARCHITECTURE AND MAY NOT BE REPRODUCED OR AMENDED EXCEPT BY WRITTEN PERMISSION. NO LIABILITY WILL BE ACCEPTED FOR AMENDMENTS MADE BY OTHER PERSONS.
DO NOT SCALE THIS DRAWING, USE FIGURED DIMENSIONS ONLY, IF IN DOUBT ASK.

A.J.S ARCHITECTURE
32 carr road.
buxton.
derbyshire.
sk17 6wf.
h: 01298 26062
m: 07794 400237

DRAWING No: EXISTING 02

B REGS COMPLIANT