Elevations
Scale 1:100

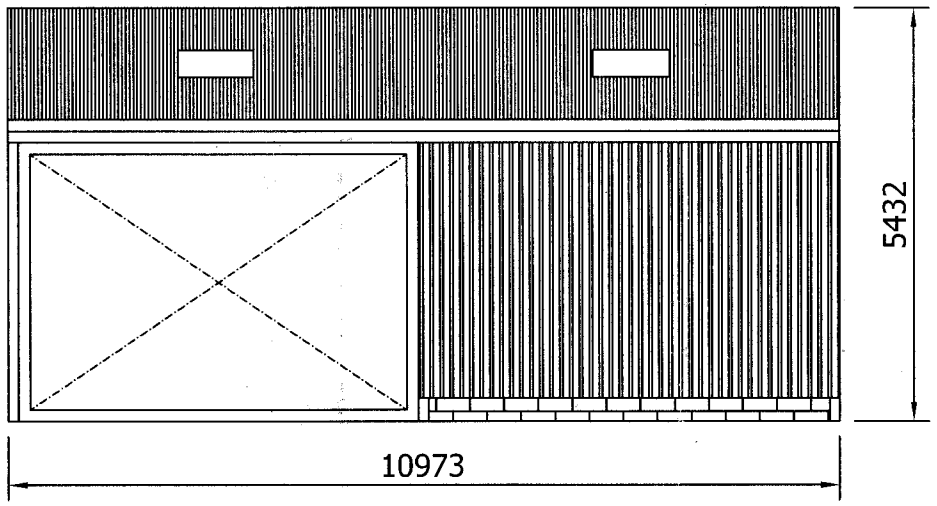

1 No. Side Elevation

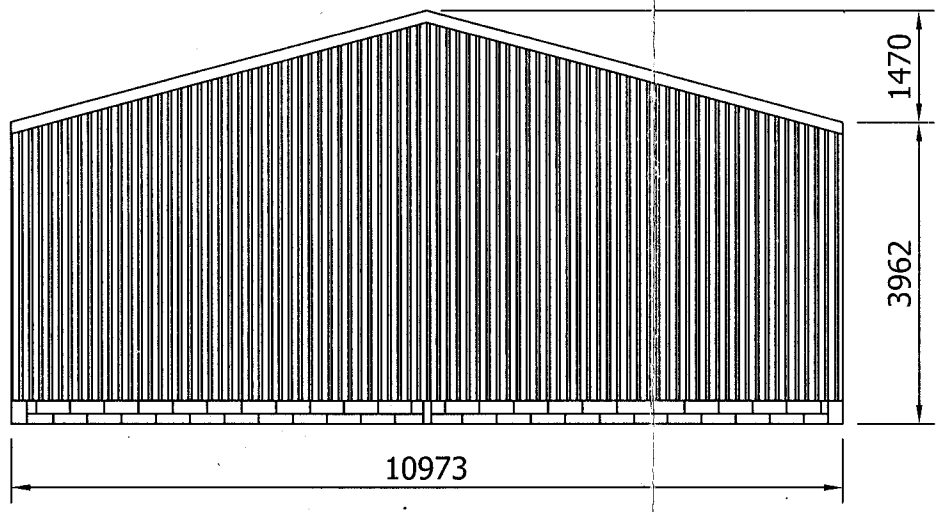

1 No. Gable Elevation

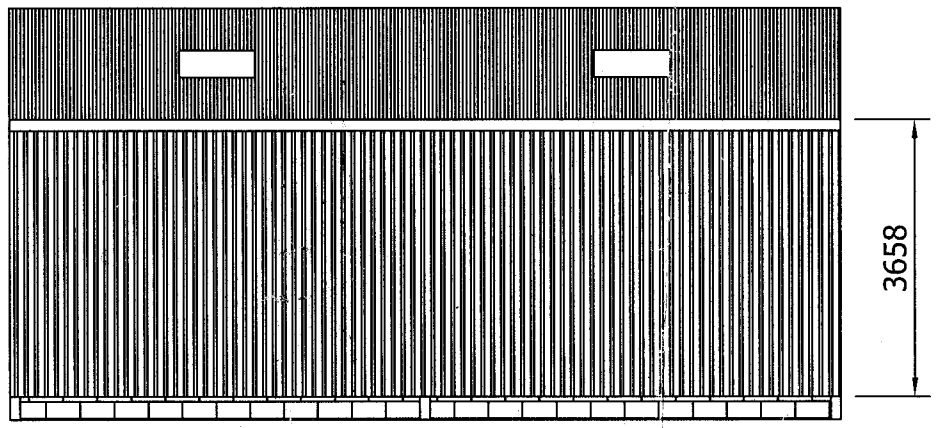

1 No. Side Elevation

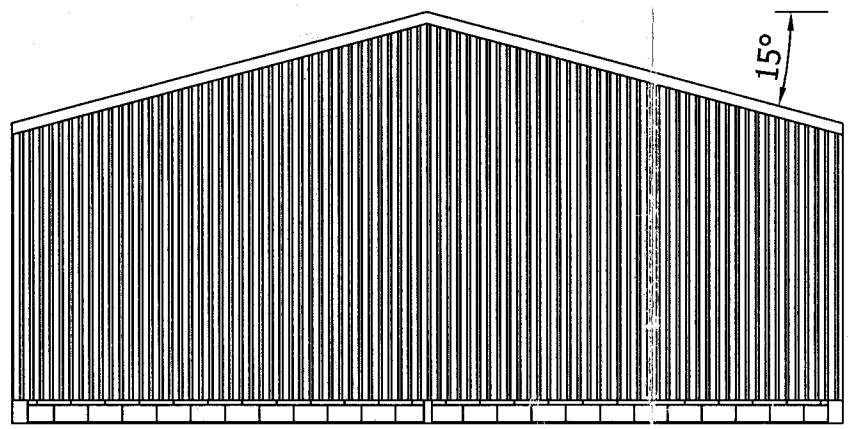

1 No. Gable Elevation

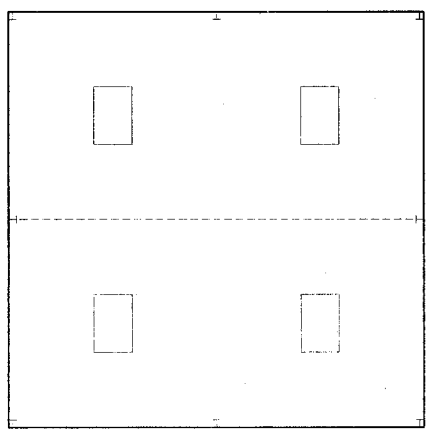

Plan
Scale 1:200

Roof sheeting to be factory coated coloured fibre cement sheeting.

Vertical cladding to be treated Yorkshire lap boarding.

Below cladding to be concrete blocks.

All dimensions are stated in mm

Rev.	Revision Description	Drn	Chkd	Appd	Date

© Copyright

ALLEN & HUNT LTD
Construction Engineers
Narlow Works, Thorpe, ASHBOURNE. DE6 2AT
Tel: 01335 350419 Fax: 01335 350533

Client:
Mr Mark McGahan
No. 13 Valemount, Hadfield
Glossop. SK13 1DP

Project:
Proposed Agricultural Building

Title:
Elevation Details

Drawn by: Dianne Critchlow	Designed by:	Checked:
Date: 11/11/09	Index No.:	Approved:

Scales: 1:100 & 1:200 @ A3

Drawing No: S762 Revision