HPK/2011/0476

HIGH PEAK BOROUGH COUNCIL
GLOSSOP SITE
RECEIVED

27 SEP 2011

FILE REF
REPLY REQUIRED

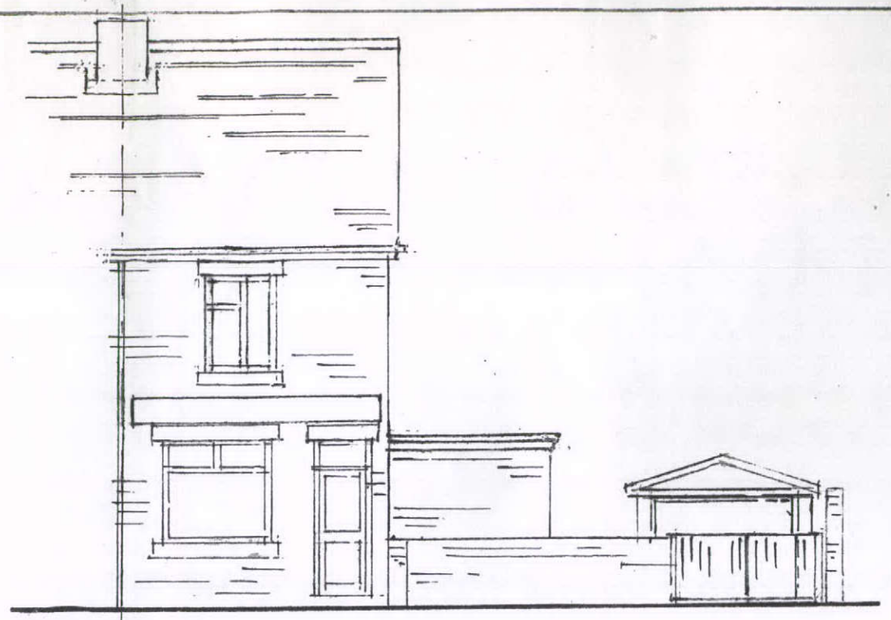

front

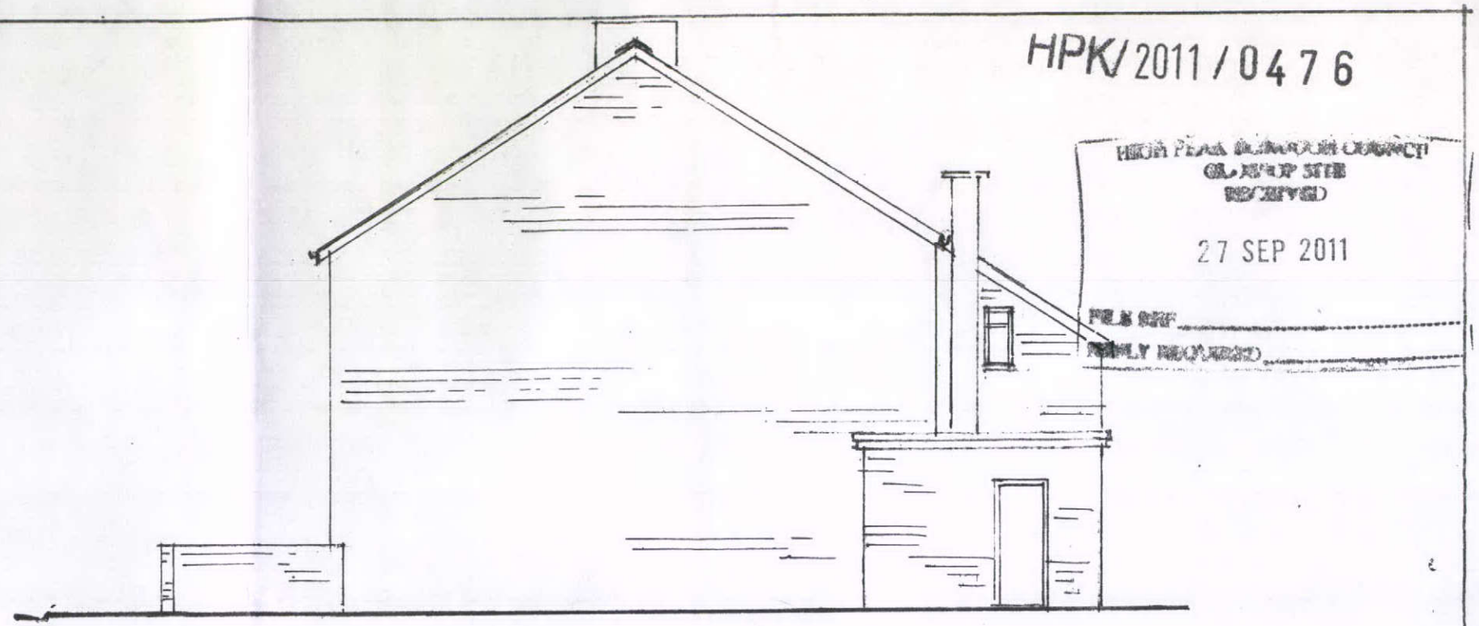

side

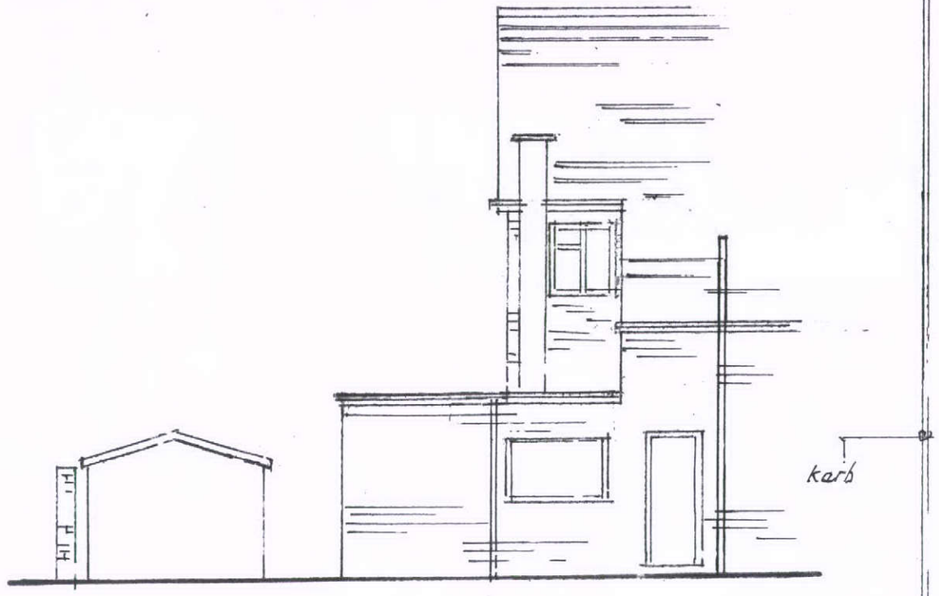

rear

section A-A

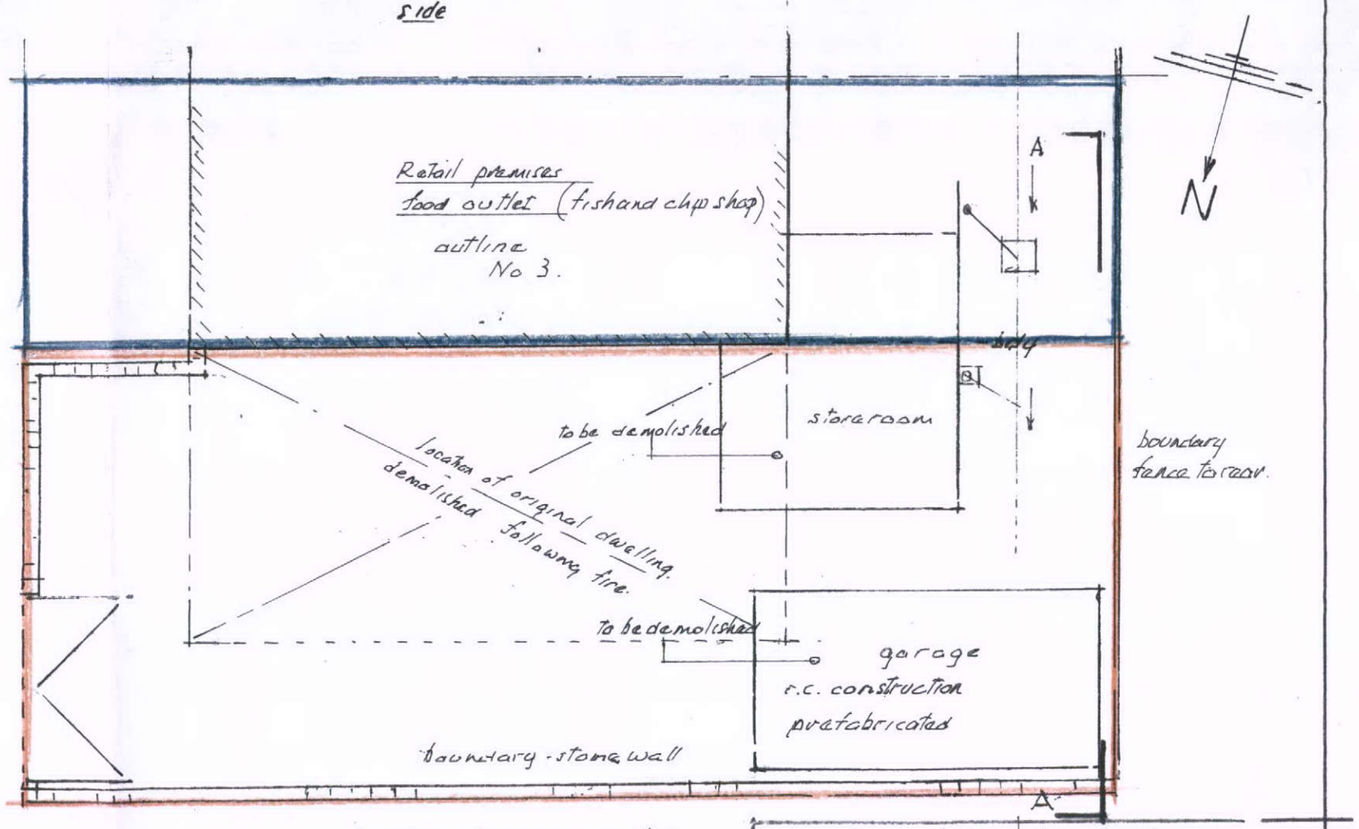

SITE PLAN as existing

proposed rebuild of dwelling house	land adjacent to No. 3 BENCH Rd FAIRFIELD BUXTON SK17 7AT
existing layout	
	Scale 1:100
	DRG. NO. 9432/A1