HIGH PEAK BOROUGH COUNCIL
GLOSSOP SITE
RECEIVED

27 SEP 2011

FILE REF
ONLY REQUIRED

HPK/2011/0476

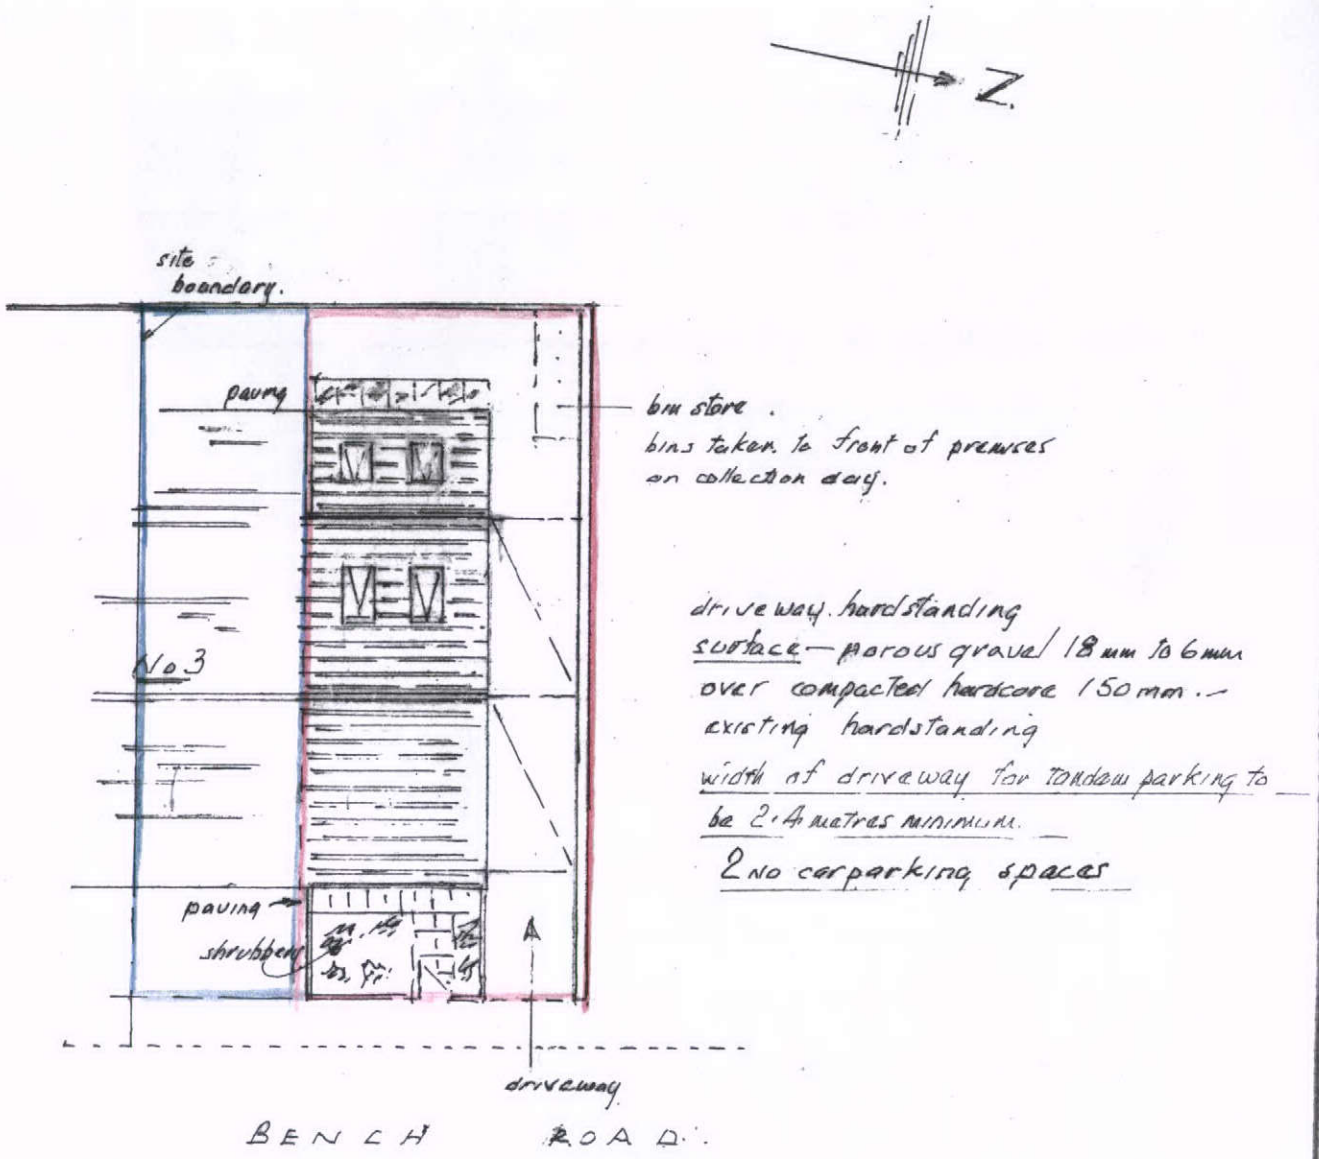

driveway hardstanding
surface — porous gravel 18 mm to 6 mm over compacted hardcore 150 mm. — existing hardstanding
width of driveway for tandem parking to be 2.4 metres minimum.
2 no carparking spaces

Site plan and roof plan	NEW DWELLING	land adjacent No 3. BENCH Rd. FAIRFIELD, BUXTON SK17 7PJ	
			Scale 1:200
			DRG. NO. 9432/A3