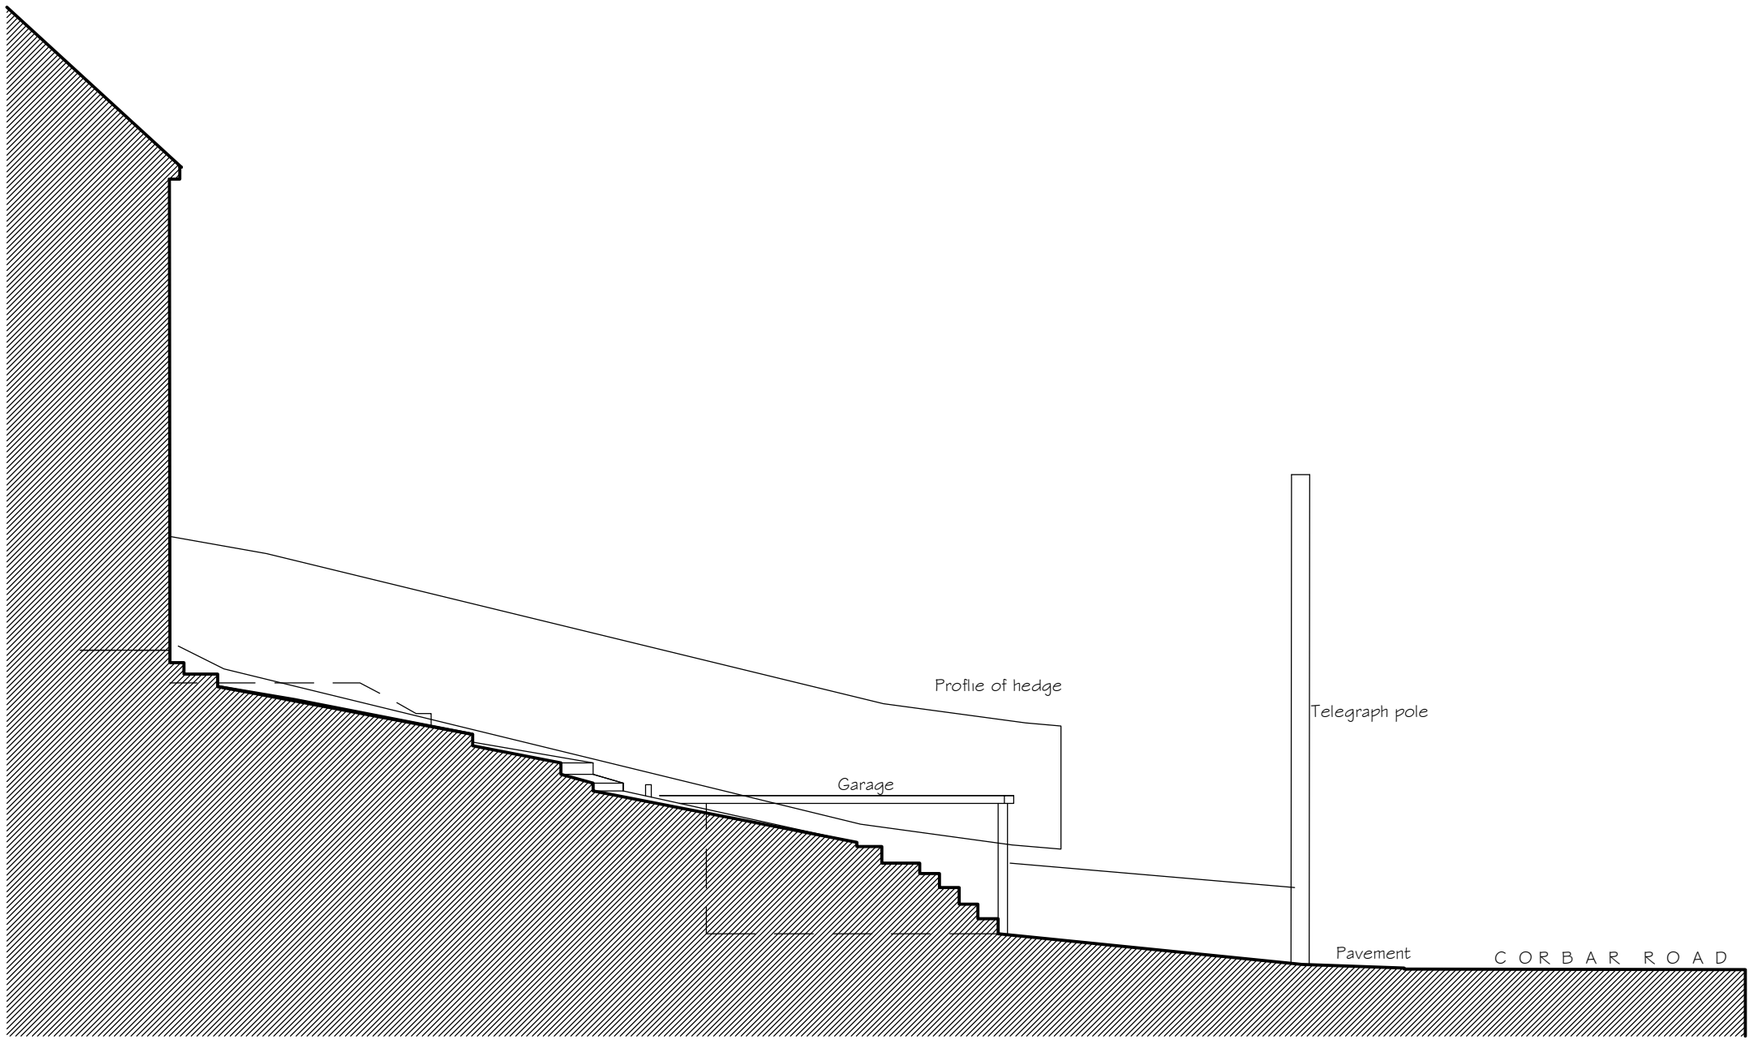


# Section XX
scale 1:100

| Rev | Note | Date |
|---|---|---|
| | -- | -- |

drawing title

Existing
Section XX

job no. 11-179

drawing no. (01)03

rev. ---

date 22/06/11

drawn JBN

scale @ A3 1:100

date plotted 22/06/11

project

Garage
re-construction

client

Mr and Mrs Birch
101 Corbar Road
BUXTON
Derbyshire
SK17 6RJ

Neves
Architects

64 Spring Gardens
Buxton
Derbyshire SK17 6BZ
Tel 01298 246 70
Fax 0870 063 3835
info@nevesarchitects.co.uk
www.nevesarchitects.co.uk