HPK/2011/0515

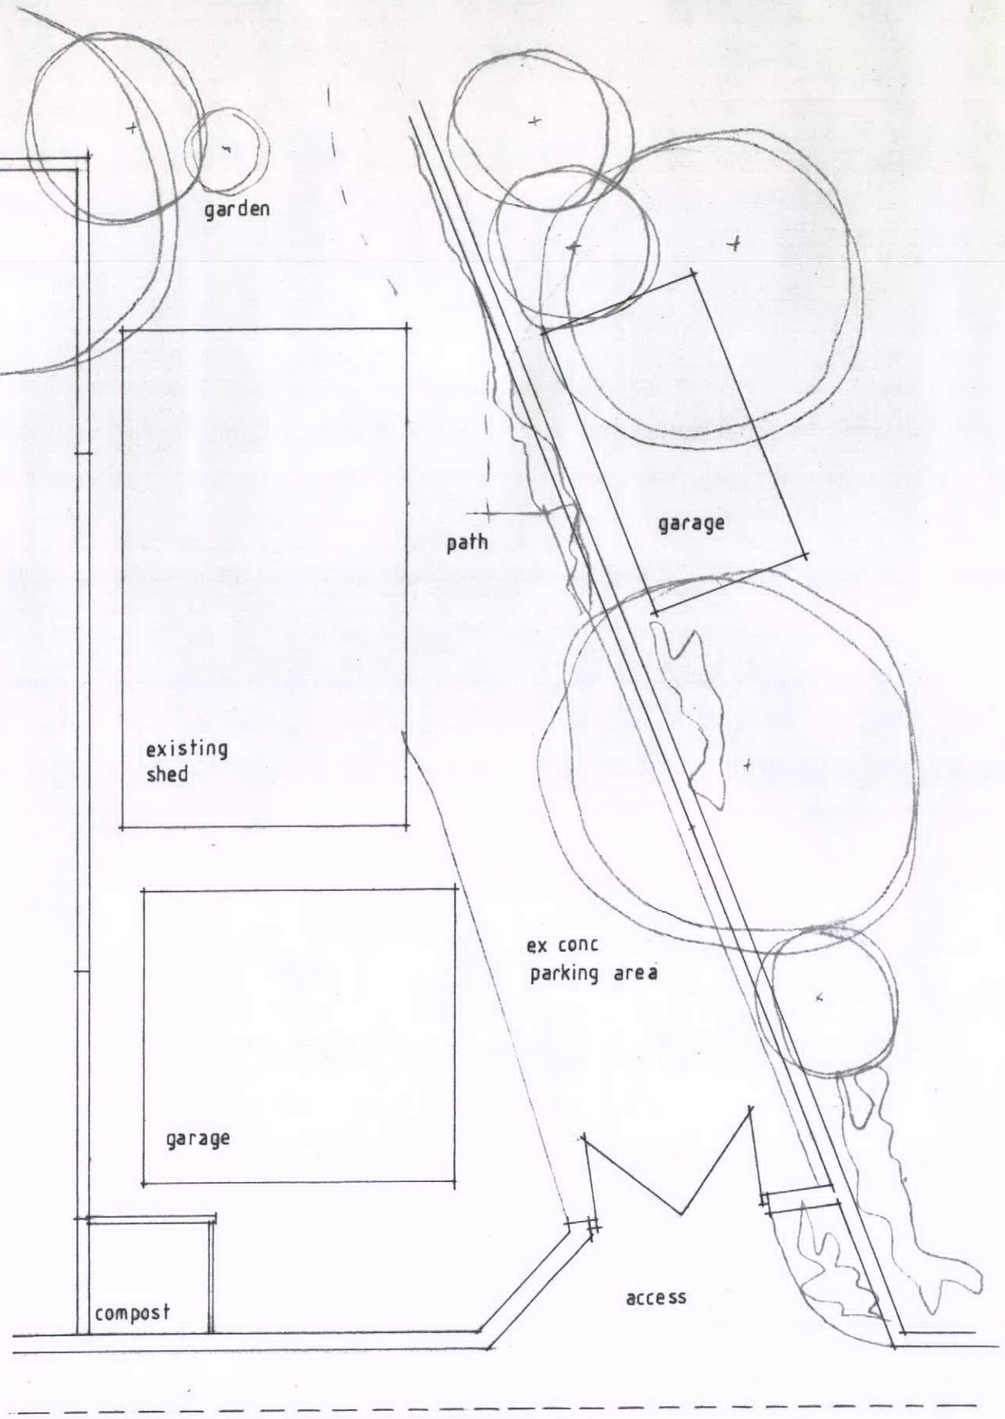

SHEPLEY STREET

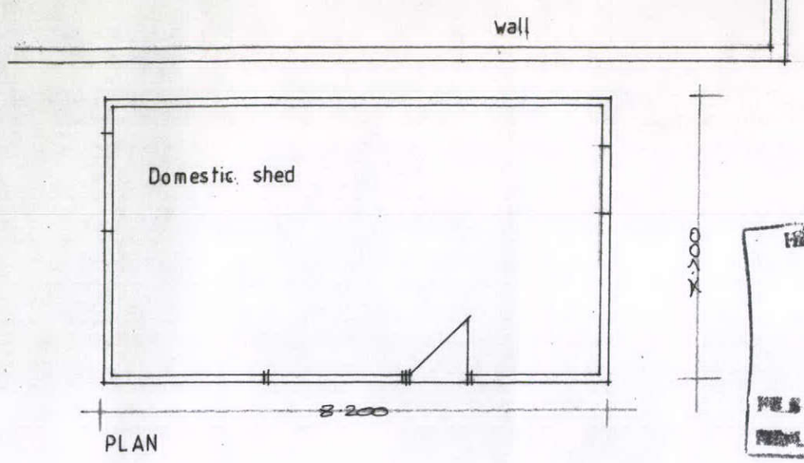

PLAN

HIGH PEAK BOROUGH COUNCIL
GLOSSOP OFFICE
RECEIVED
20 SEP 2011
FILE REF
PLANNING OFFICER

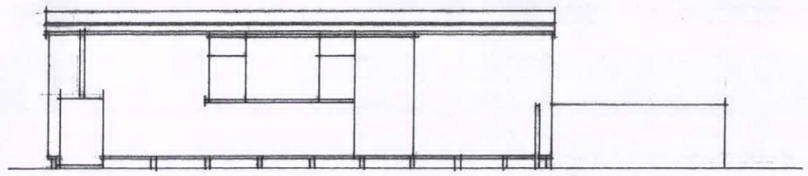

FRONT ELEVATION

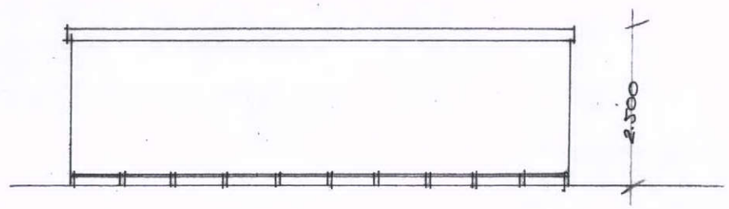

REAR ELEVATION

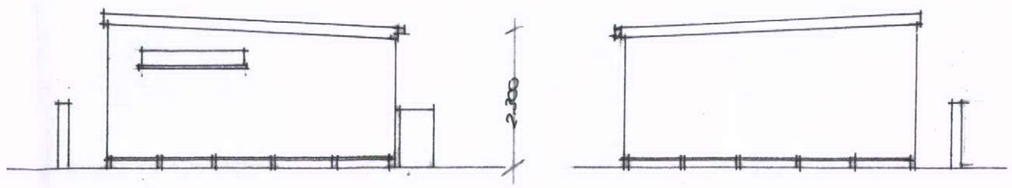

SIDE ELEVATIONS

NB all dimensions and levels to be checked on site and not scaled off plan

EXISTING SHED DETAILS **1:100TH**

Brookside Cottage Wesley Street Old Glossop Glossop

Ascott Design 6th Floor Goyt Mill Upper Hibbert Lane Marple Stockport SK6 7HX
01614278868 Dwg No 2737/3/11