HPK/2011/0515

ASCOTT DESIGN

BUILDING DESIGN AND TOWN PLANNING CONSULTANTS
6th FLOOR, GOYT MILL, UPPER HIBBERT LANE,
MARPLE, STOCKPORT SK6 7HX
TELEPHONE: 0161 427 8868

20 SEP 2011

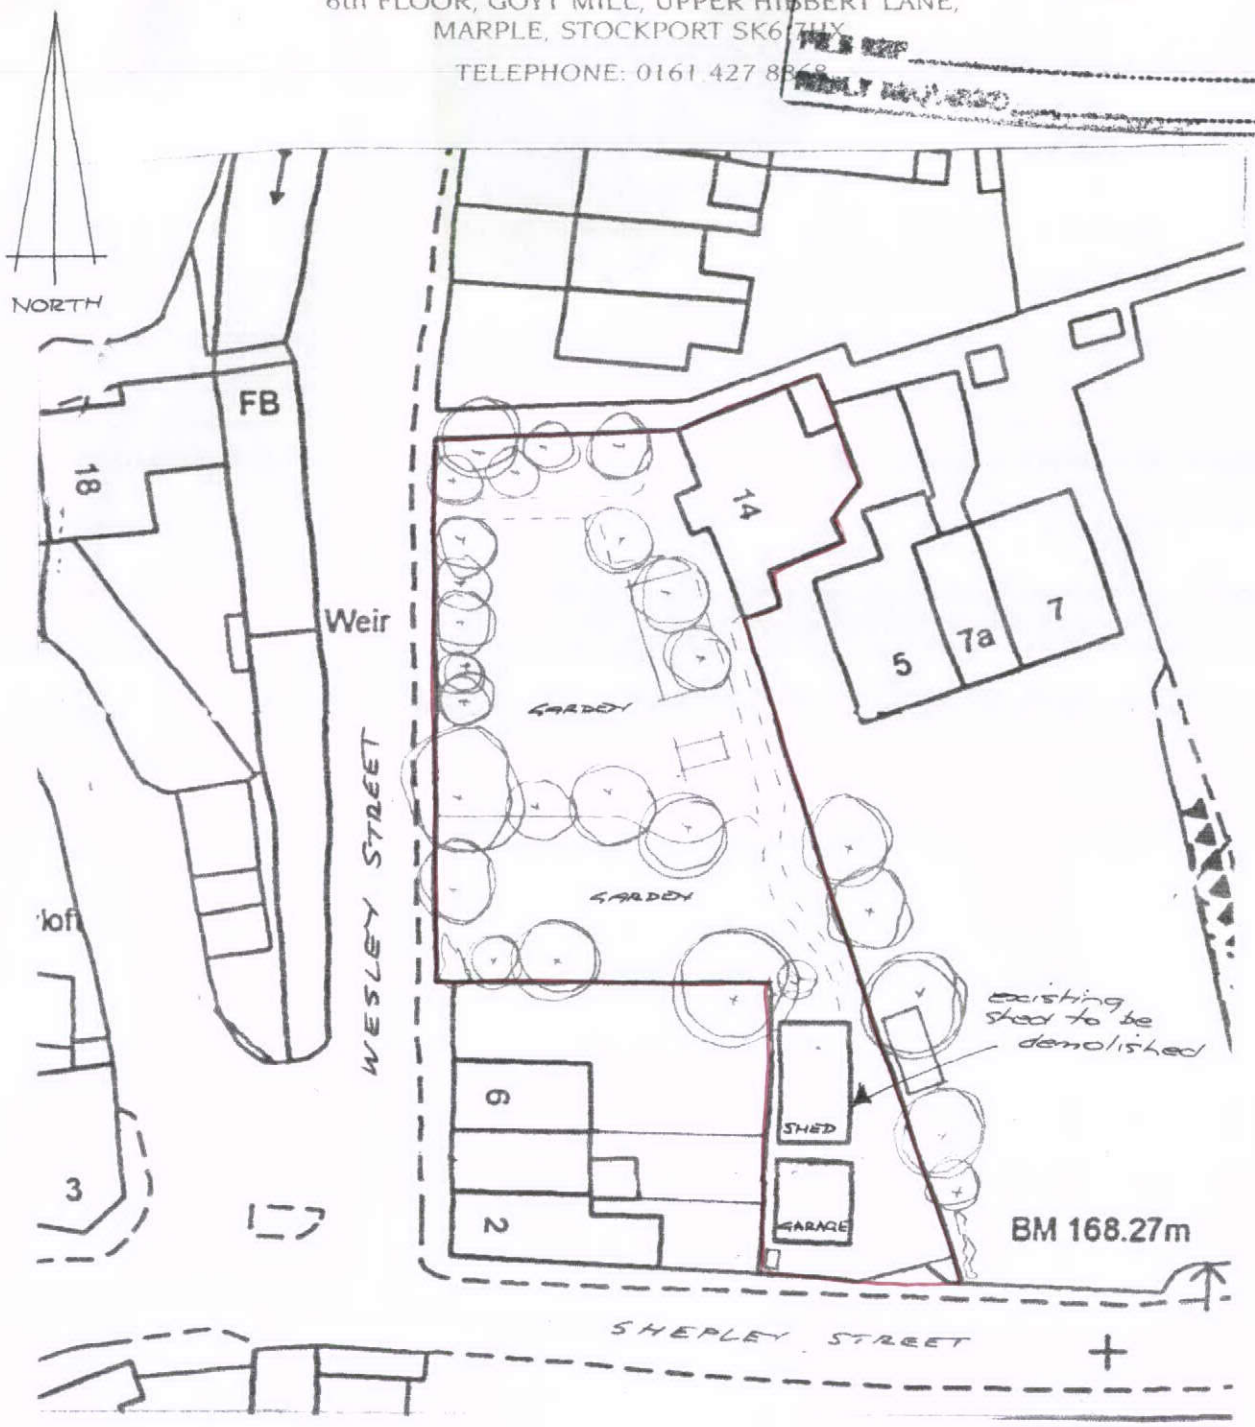

SITE PLAN EXISTING **1:500TH**

BROOKSIDE COTTAGE **14 WESLEY STREET** **OLD GLOSSOP**

2737/1/11