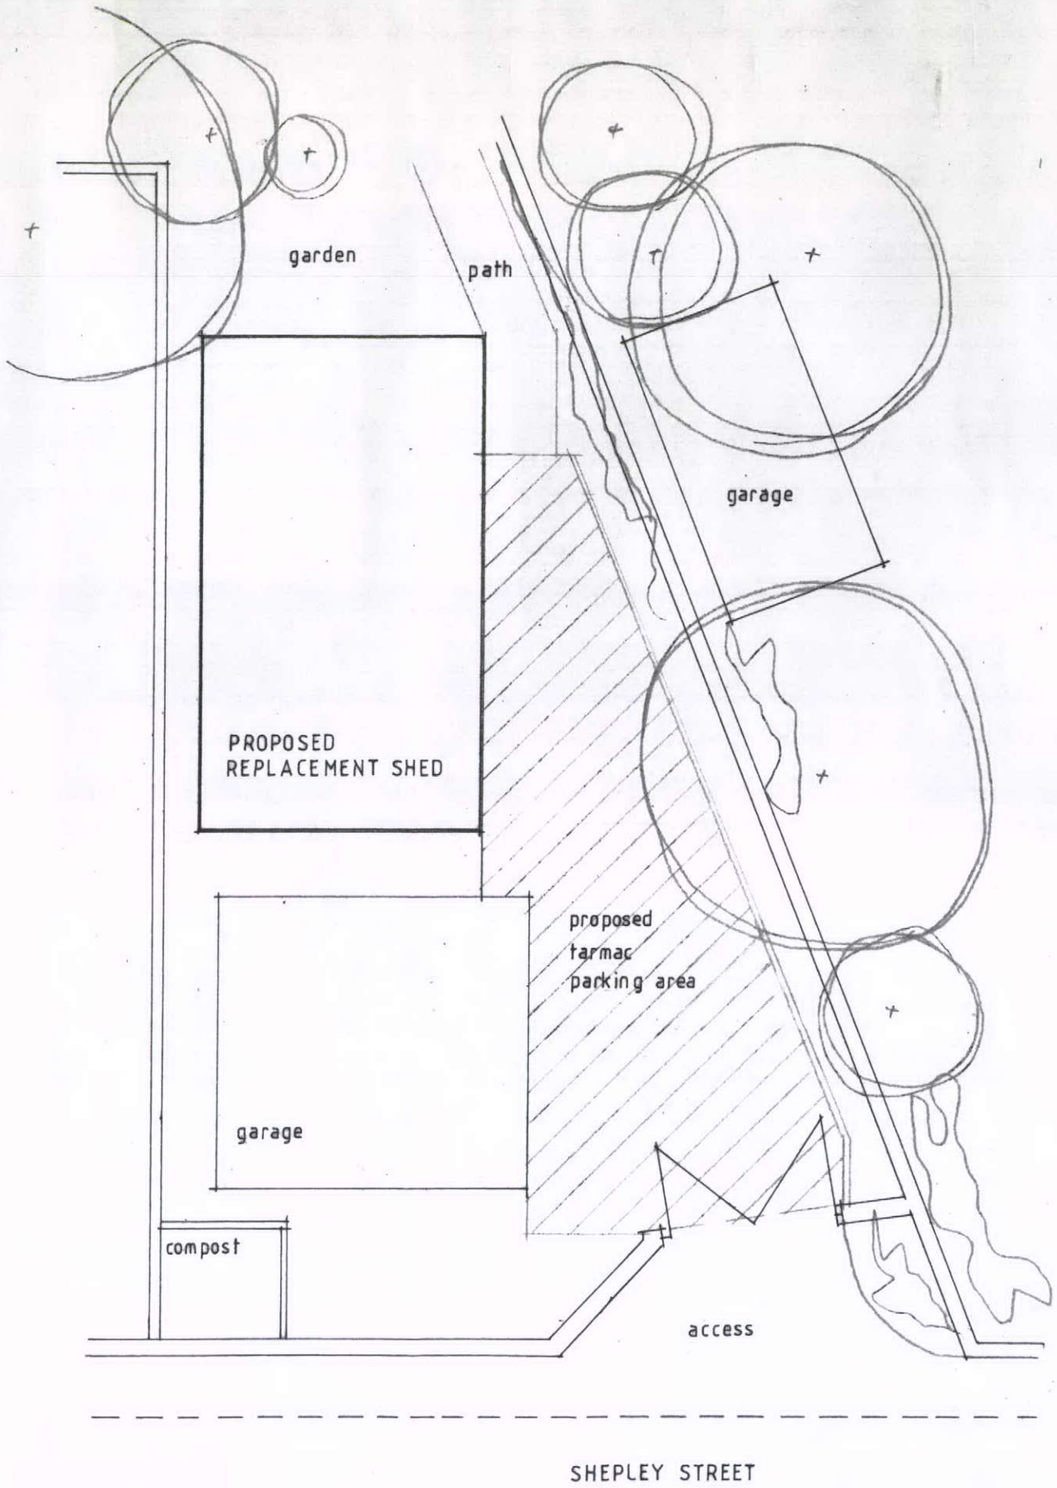

HPK/2011/0515

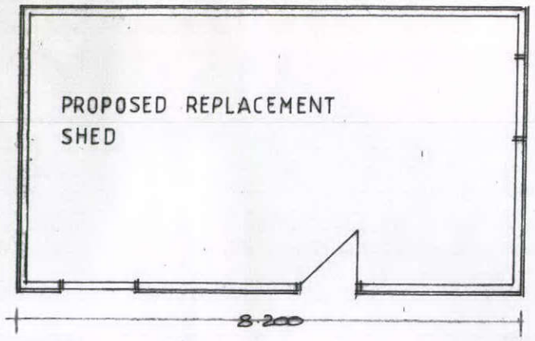

PLAN

RECEIVED
20 SEP 2011

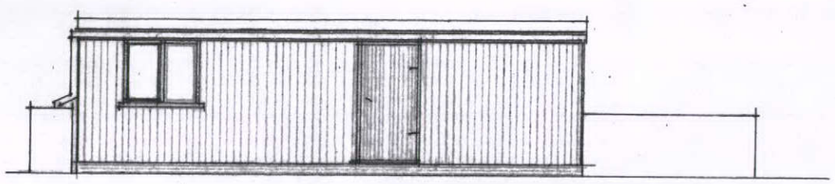

FRONT ELEVATION

REAR ELEVATION

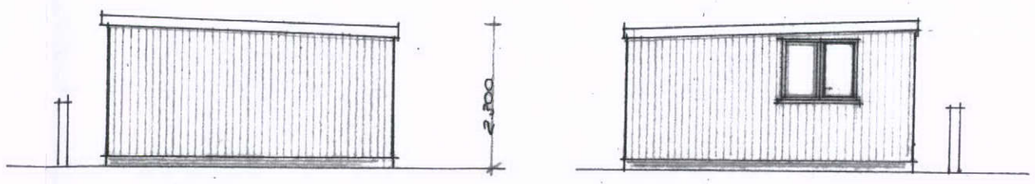

SIDE ELEVATIONS

NB all dimensions and levels to be checked on site and not scaled off plan

PROPOSED REPLACMENT SHED **1:100TH**

Brookside Cottage Wesley Street Old Glossop Glossop

Ascott Design 6th Floor Goyt Mill Upper Hibbert Lane Marple Stockport SK6 7HX
01614278868 Dwg No 2737/4/11