THIS DRAWING IS NOT TO BE COPIED OR REPRODUCED
WITHOUT THE PRIOR WRITTEN CONSENT OF PLANMART LTD.



Existing front elevation.

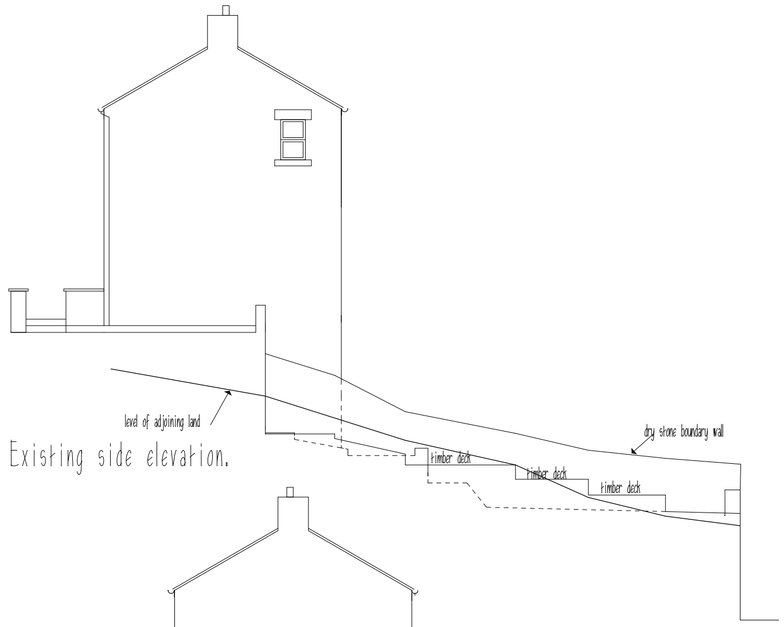

Existing side elevation.



Existing rear elevation.

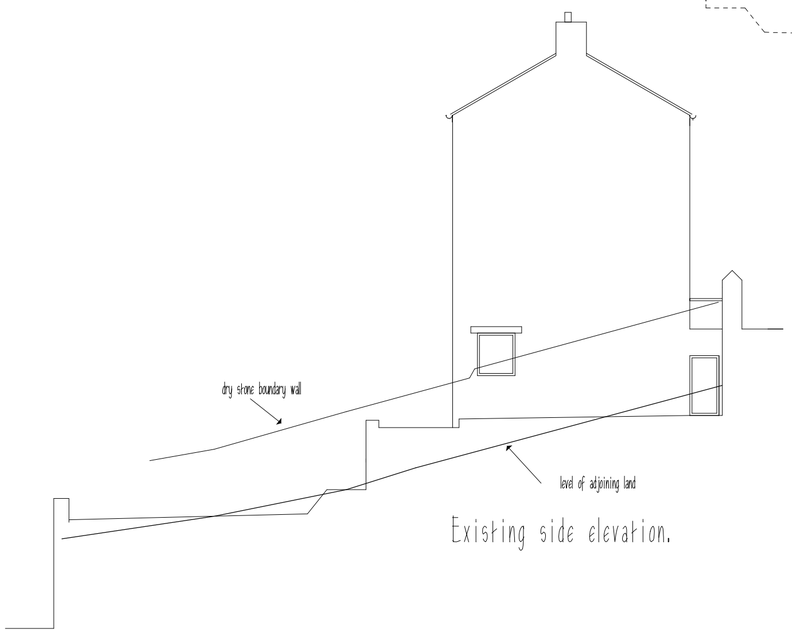

Existing side elevation.

PLANMART

Client:

Mr & Mrs Watson,
41 Thorpe St, Old Glossop. SK13 7RW.

Project:

Proposed two storey rear extension, refurbishment of exstg stone outhouse with parking over, internal alterations and new stone wall to front.

Title:

Existing elevations (planning drawings only).

Scale: 1:100. A2 sheet.

Drawn:	Date:
MH	March 2011.
Project no.: 2385	Drawing no.: 2385-2

PLANMART LIMITED
53A High St. West, Glossop,
Derbyshire SK13 8AZ.
Tel: 01457 863153 E mail: planmart@btconnect.com