

Proposed front elevation.



Proposed rear elevation.

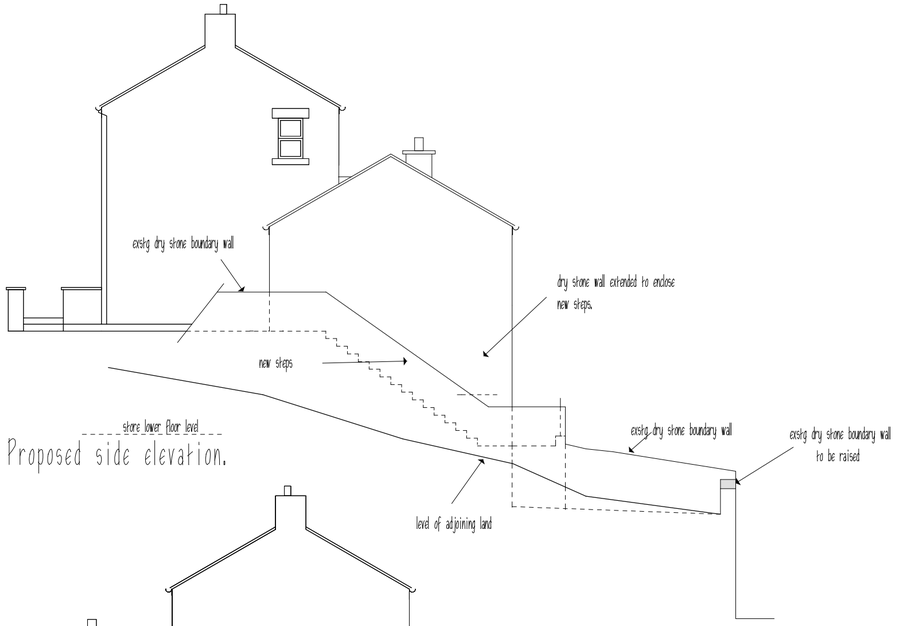

Proposed side elevation.

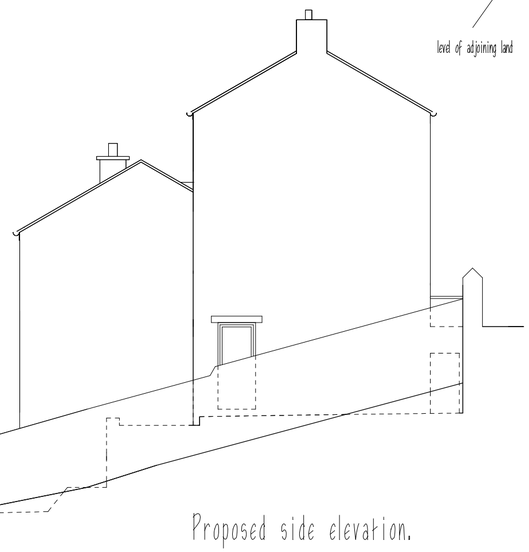

Proposed side elevation.

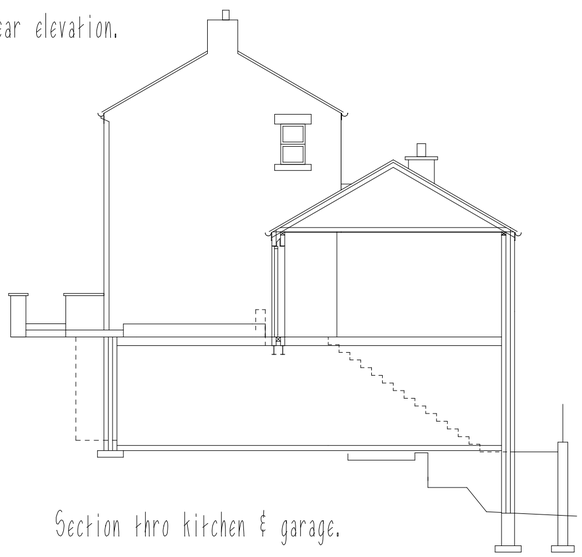

Section thro kitchen & garage.

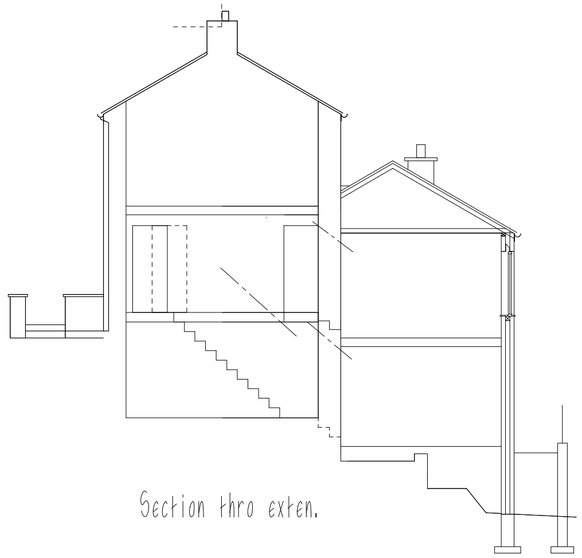

Section thro exten.

REVISIONS:
A. Gen amendments. 21.8.2011.
B. Timber deck removed. 27.9.2011.

THIS DRAWING IS NOT TO BE COPIED
OR REPRODUCED
WITHOUT THE PRIOR WRITTEN
CONSENT OF PLANMART LTD.

PLANMART

Client:

Mr & Mrs Watson,
41 Thorpe St, Old Glossop. SK13 7RW.

Project:

Proposed single storey rear extension, refurbishment of exstg stone outhouse with parking over, internal alterations and new stone wall to front.

Title:

Proposed elevations (planning drawings only).

Scale: 1:100. A2 sheet.

Drawn:	Date:
MH	March 2011.
Project no.: 2385	Drawing no.: 2385-6B

PLANMART LIMITED
53A High St. West, Glossop,
Derbyshire SK13 8AZ.
Tel: 01457 863153 E mail: planmart@btconnect.com