N

1 2 3 4 6m

freetricity
The power of green™

Flowflex
CURRENT
ROOF PLAN A0 SCALE (1/100)

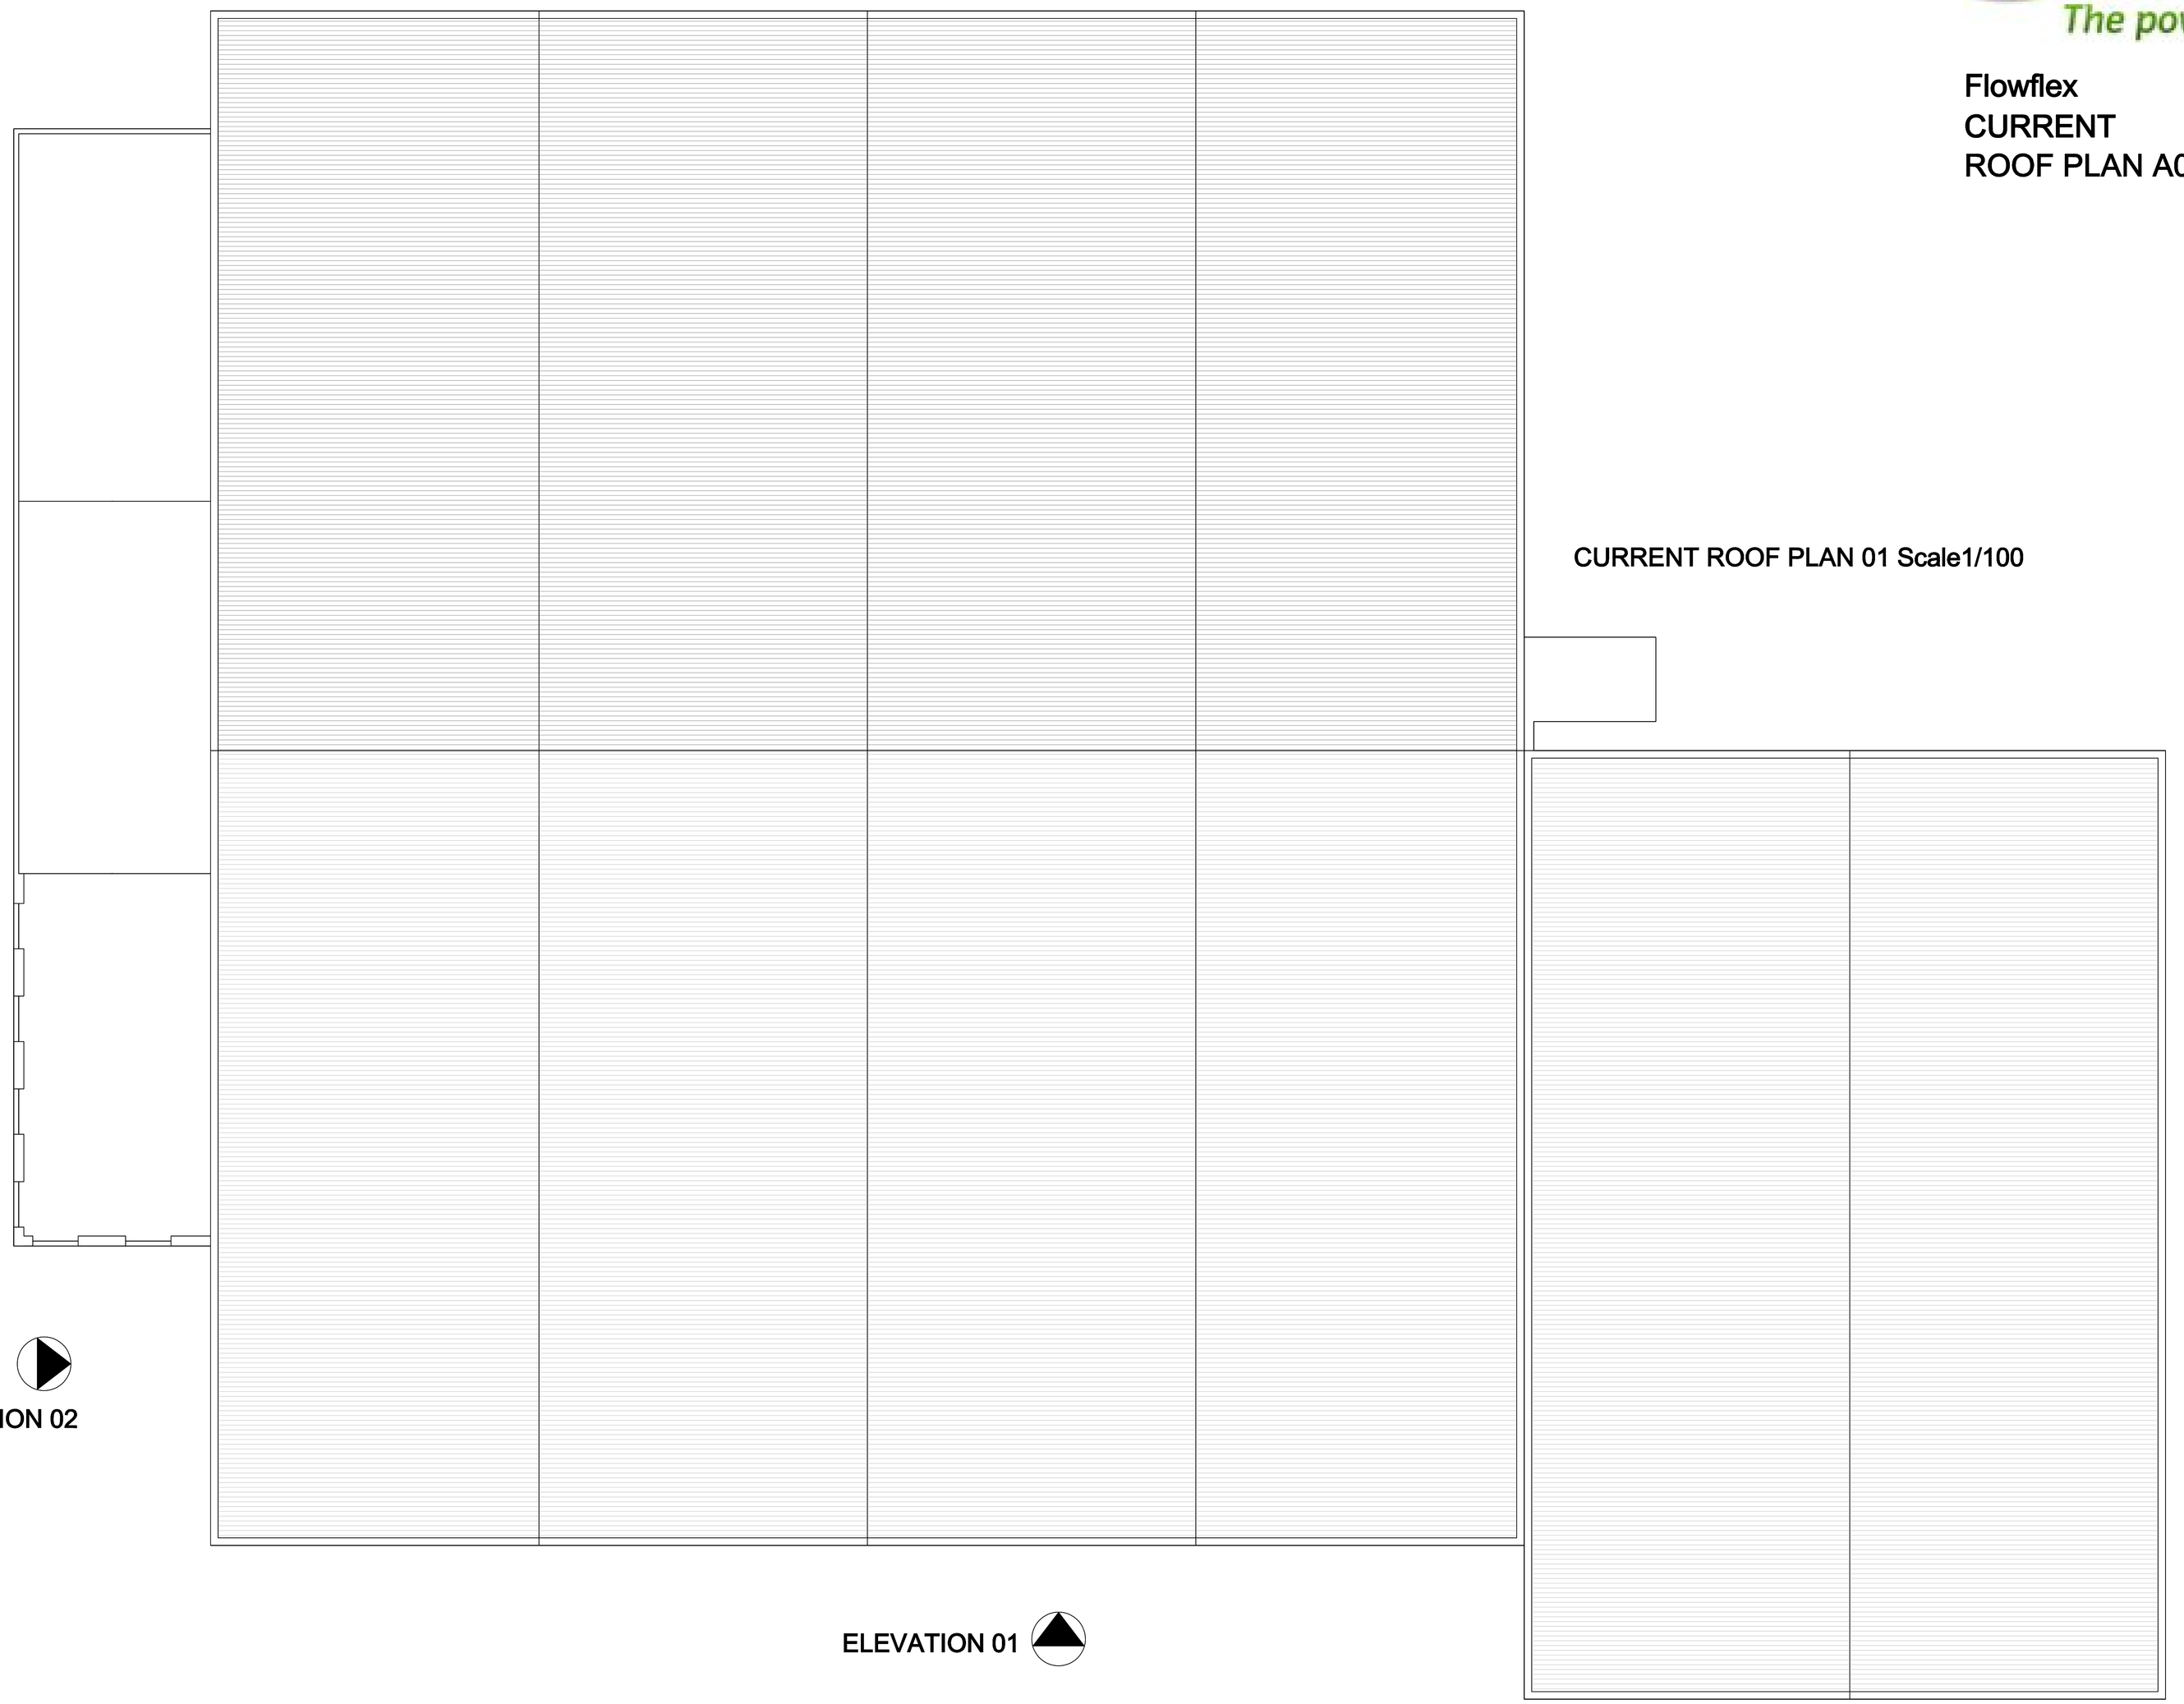

CURRENT ROOF PLAN 01 Scale1/100

ELEVATION 02

ELEVATION 01