N

1 2 3 4 5m

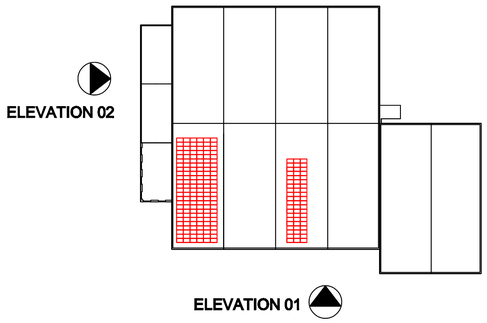


freetricity
The power of green™

**Flowflex**

**PROPOSED**
**ELEVATIONS PLAN A1 SCALE (1/100)**

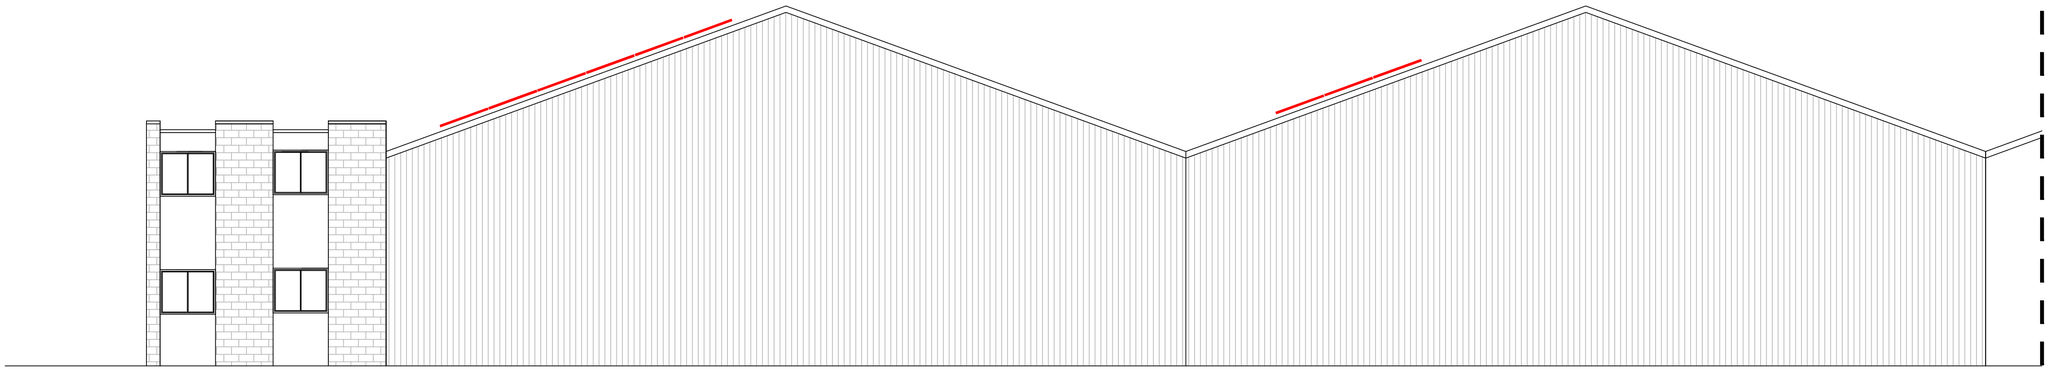

ELEVATION 01 Scale1/100

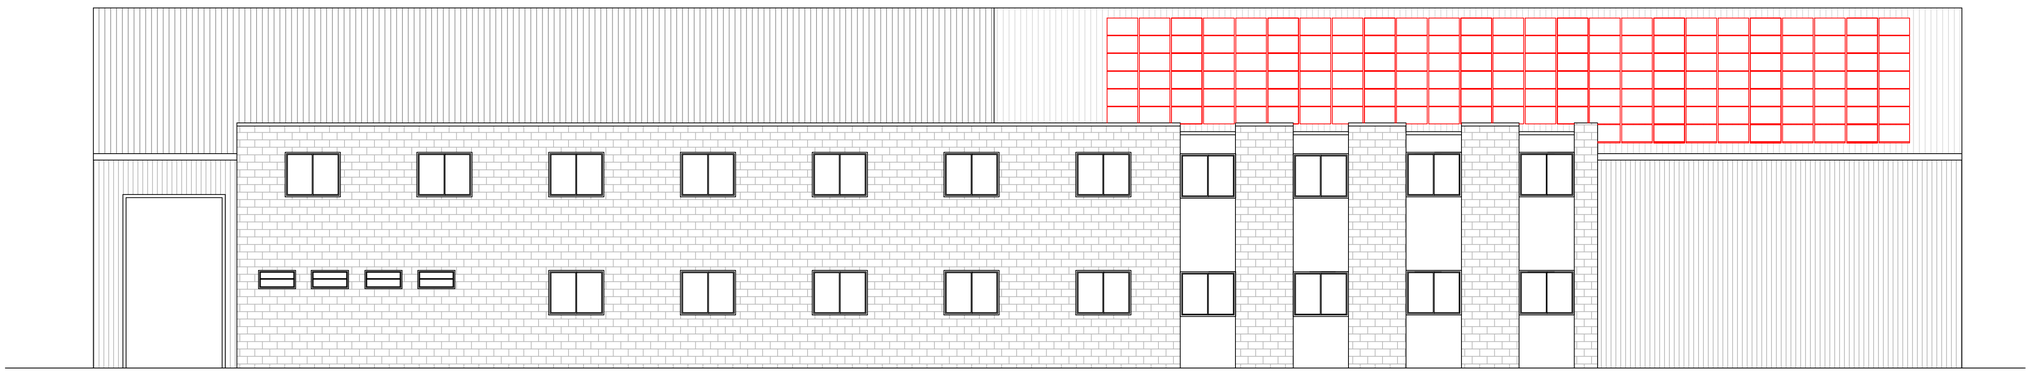

ELEVATION 02 Scale1/100