
HPK/2011/0477

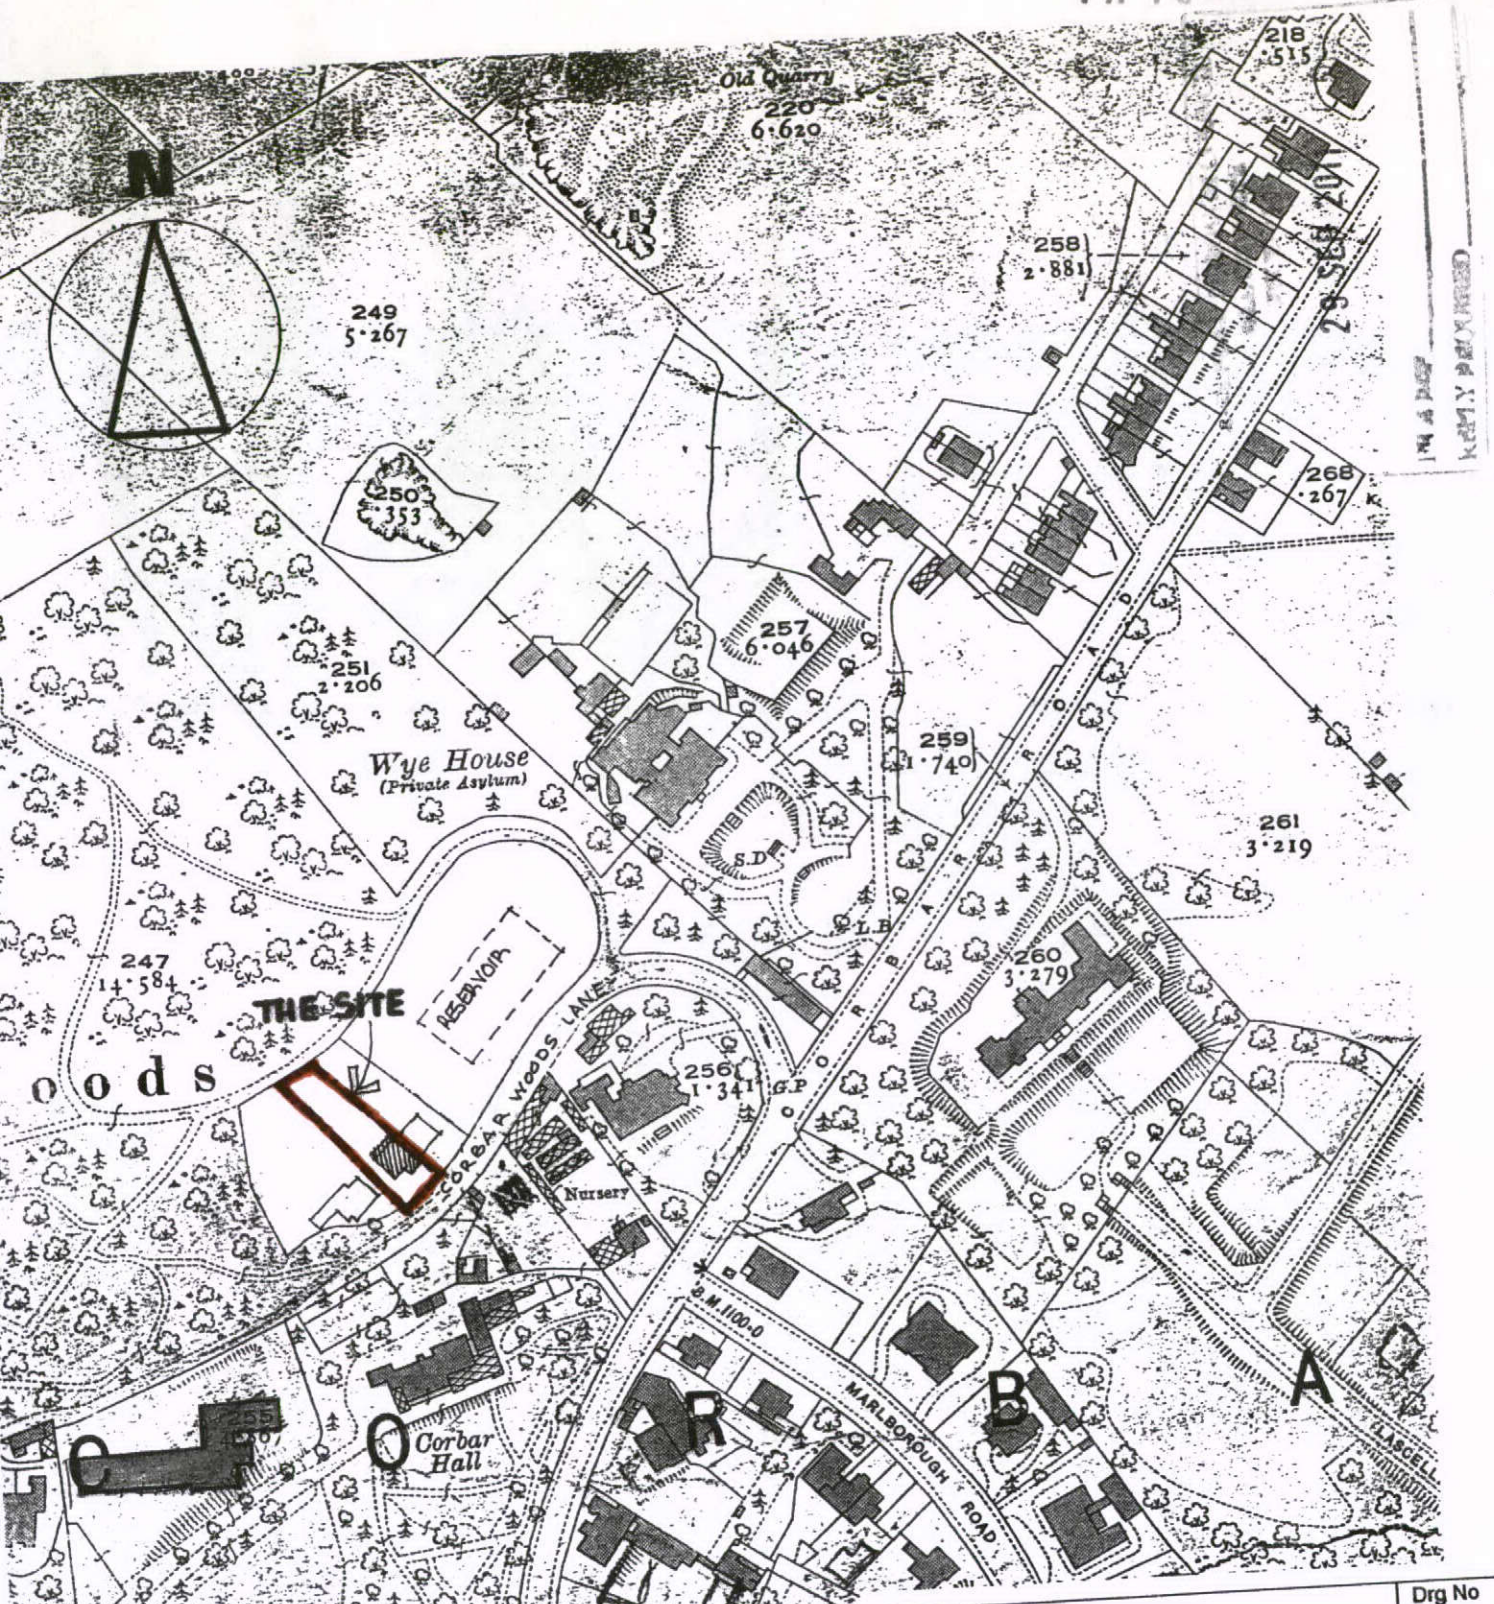

Job: 'ASHGARTH' CORBAR WOODS LANE BUXTON DERBYSHIRE - D.BROOKS ESQ. ATTIC ROOM CONVERSION	Drg No: 0203/1
Drawing: LOCATION PLAN	Scale: 1:2500
	Date: 18.4.02
	Drawn: ANAK
Revisions	

HUXFORD DESIGN Tel & Fax 01298 25160
Architectural design surveying and planning consultants
The Steps 2 Lightwood Road Buxton Derbyshire SK17 7BP