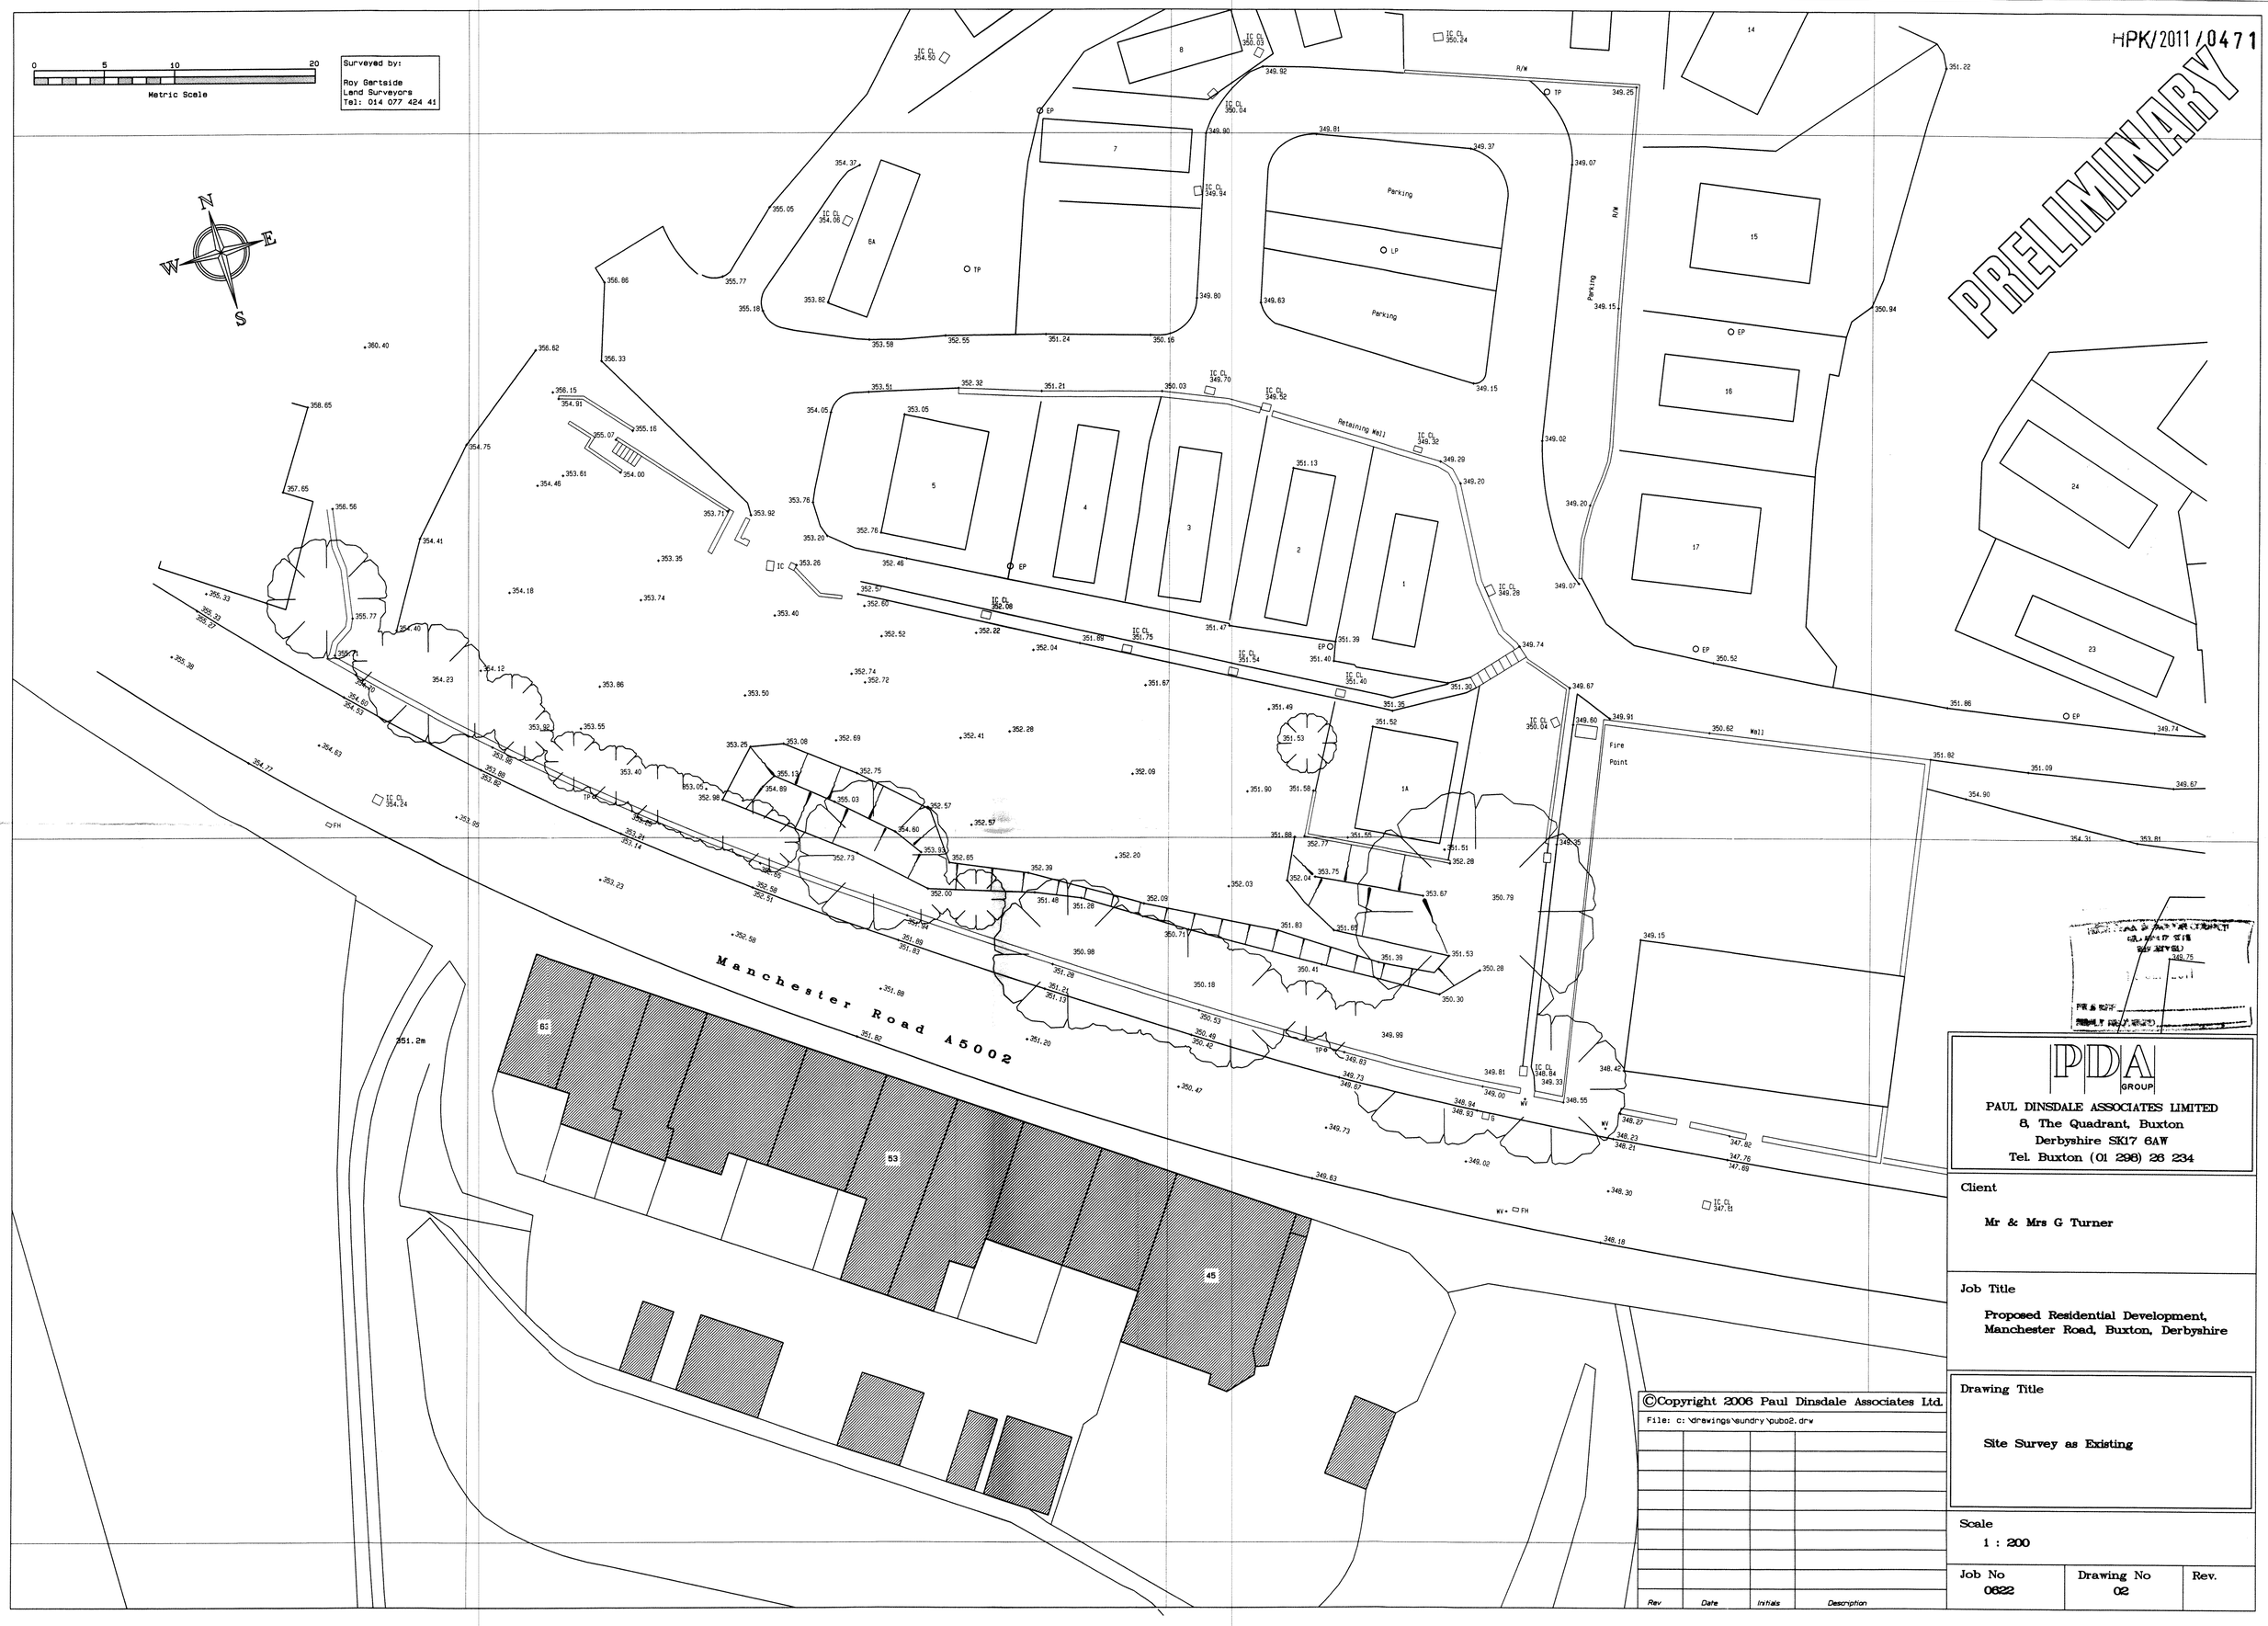

©Copyright 2006 Paul Dinsdale Associates Ltd.

File: c:\drawings\sundry\pubo2.drw

Rev	Date	Initials	Description

PDA GROUP

PAUL DINSDALE ASSOCIATES LIMITED
8, The Quadrant, Buxton
Derbyshire SK17 6AW
Tel. Buxton (01 298) 26 234

Client

Mr & Mrs G Turner

Job Title

Proposed Residential Development, Manchester Road, Buxton, Derbyshire

Drawing Title

Site Survey as Existing

Scale

1 : 200

Job No	Drawing No	Rev.
0622	02	