HPK/2011/0513

68 Hadfield Rd

Top Cross Section – Existing Window Profile - Front Elevation

Scale 10:1

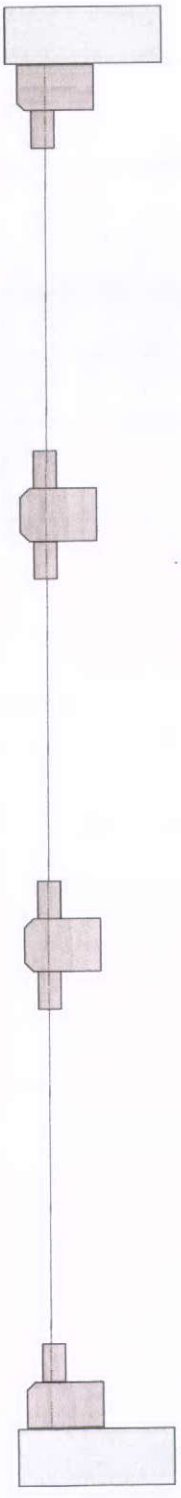

HIGH PEAK BOROUGH COUNCIL
GLOSSOP SITE
RECEIVED
29 SEP 2011
FILE REF
REPLY REQUIRED

Key

Line of Glazing
Wooden Frame
Jambs