
HPK/2011/0468

EXISTING AND PROPOSED

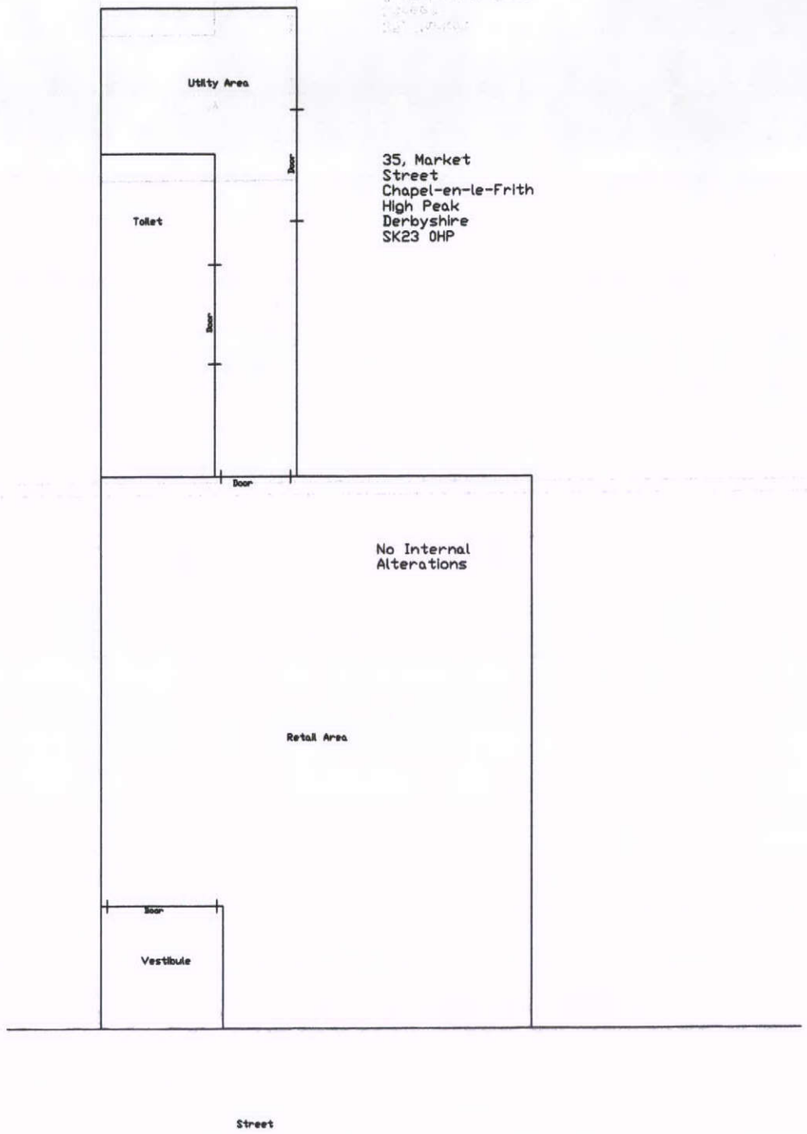

This drawing is the property of Heat Transfer Systems Limited and must not be copied or used for any other purpose other than that which it is supplied without the written consent of Heat Transfer Systems Limited.

Original Size A3

HOLDS:

LEGEND:

HIGH PEAK BOROUGH COUNCIL
GLOSSOP SITE
RECEIVED
29 SEP 2011
FILE REF
REPLY REQUIRED

Rev	Description	Drawn	Appr'd
1	Initial Issue	EBW	

Drawn By: E Wright	Approved By:
Date: 28/09/11	Date:
Scale: 1:50	Status: For Review

Project Title: Sam Franklin Project Name

HPK/2011/0468.

Drawing Title: Floor Plan of 35, Market Street Chapel-en-le-Frith

Drawing No.: insert number here 01

QAR 51 Rev 1