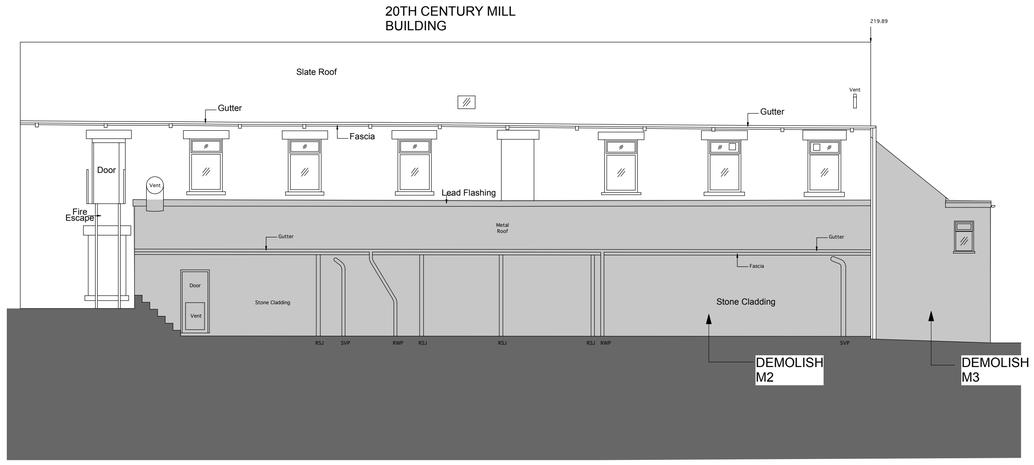

South East Elevation

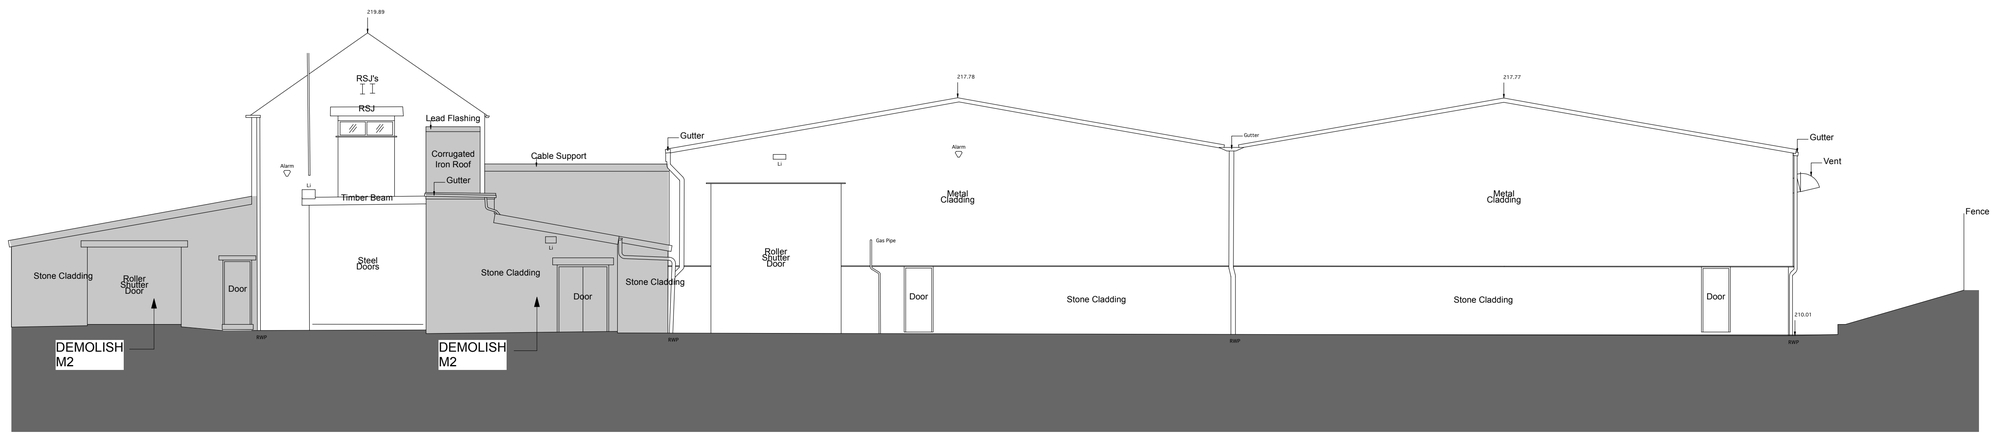

North East Elevation

CONTRACTOR TO SITE CHECK ALL DIMENSIONS PRIOR TO COMMENCING WORK AND REPORT DISCREPENCIES TO ARCHITECT.

DO NOT SCALE FROM THIS DRAWING.

READ IN CONJUNCTION WITH ANY RELEVANT STRUCTURAL ENGINEER'S DRAWINGS.

Mattin MacLean Ltd
Chartered Architects
1 Market Street, Whaley Bridge
High Peak, SK23 7AA
Tel: 01663 733336 Fax: 01663 719916
Email: rvm@mattinmaclean.co.uk

Project	Job No
Bowden Hey Mill Chapel-en-le-frith	MM2104A
Title	**Date**
EXISTING ELEVATIONS (INDUSTRIAL)	JUNE 11
	Scale
	1:100@A1

Category	CiSfb Element	Sequential No	Revision
		006	

THESE DWGS. ARE FOR PLANNING APPROVAL ONLY AND SHOULD NOT BE USED FOR ANY OTHER PURPOSE WITHOUT PRIOR CONSENT OF THE ARCHITECT.