HPK/2011/0467
23 AUG 2011

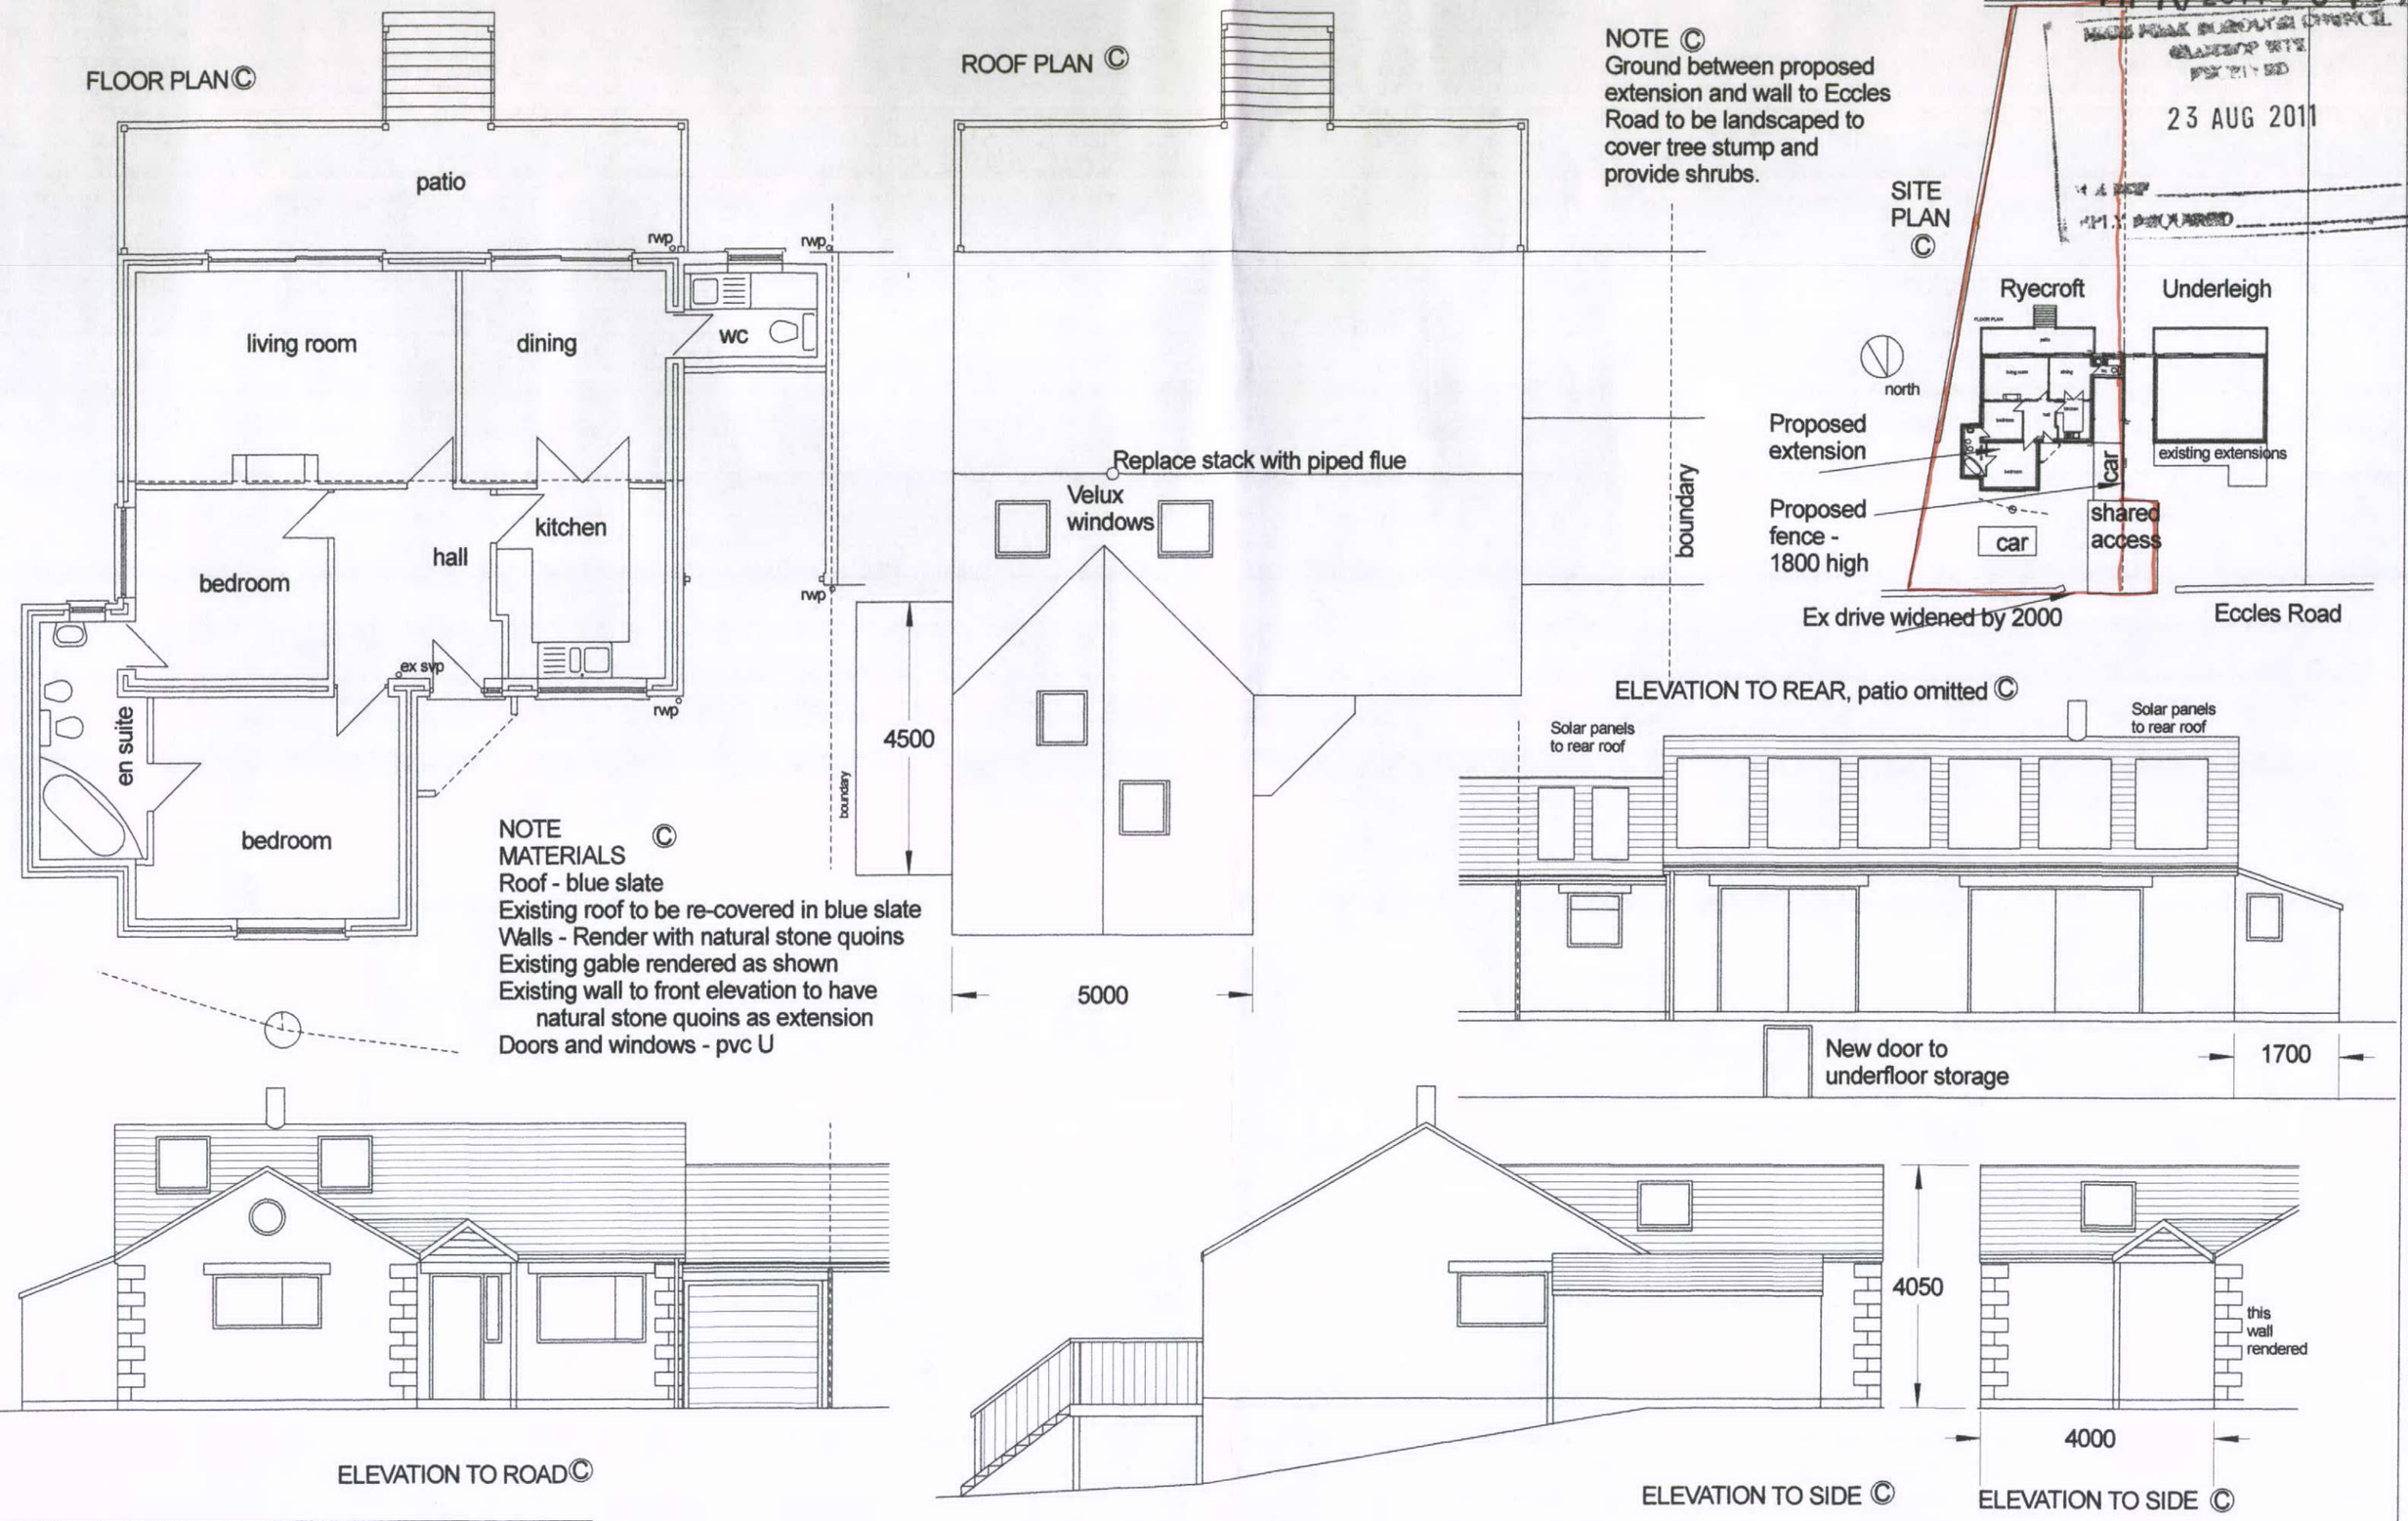

NOTE MATERIALS ©
Roof - blue slate
Existing roof to be re-covered in blue slate
Walls - Render with natural stone quoins
Existing gable rendered as shown
Existing wall to front elevation to have natural stone quoins as extension
Doors and windows - pvc U

Rev	Details	Date
C	completed for planning	18.8.11
B	Redrawn	21.4.11
A	various mods	2.3.11

PROPOSED EXTENSION AT RYECROFT, ECCLES ROAD, WHALEY BRIDGE, FOR MR S BARNWELL, PROPOSED PLANS AND ELEVATIONS.

Trevor Gilman Design
73, Windsor Road Buxton Derbyshire SK17 7NR
Tel 01298 24156 Mobile 07773 381824

Scale 1/100 | 18.2.11
Drg No BARNWELL 02 | Rev C