

LOCATION PLAN 1:250

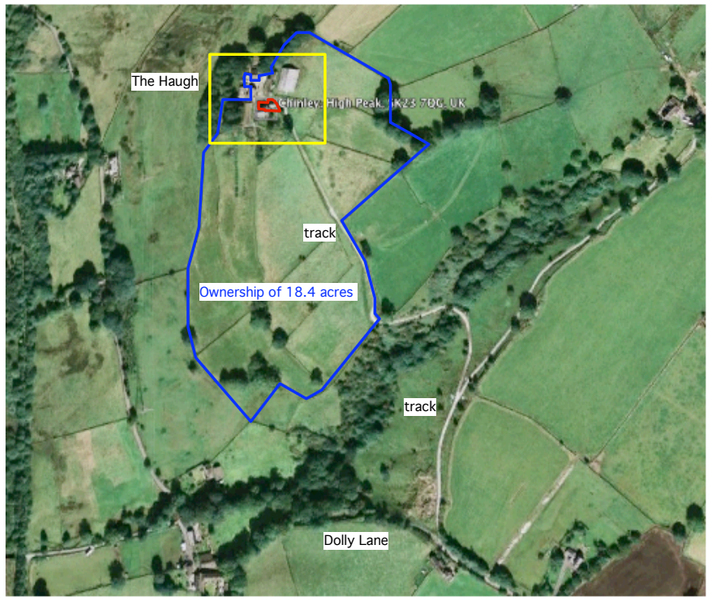

ARIEL PHOTO N.T.S

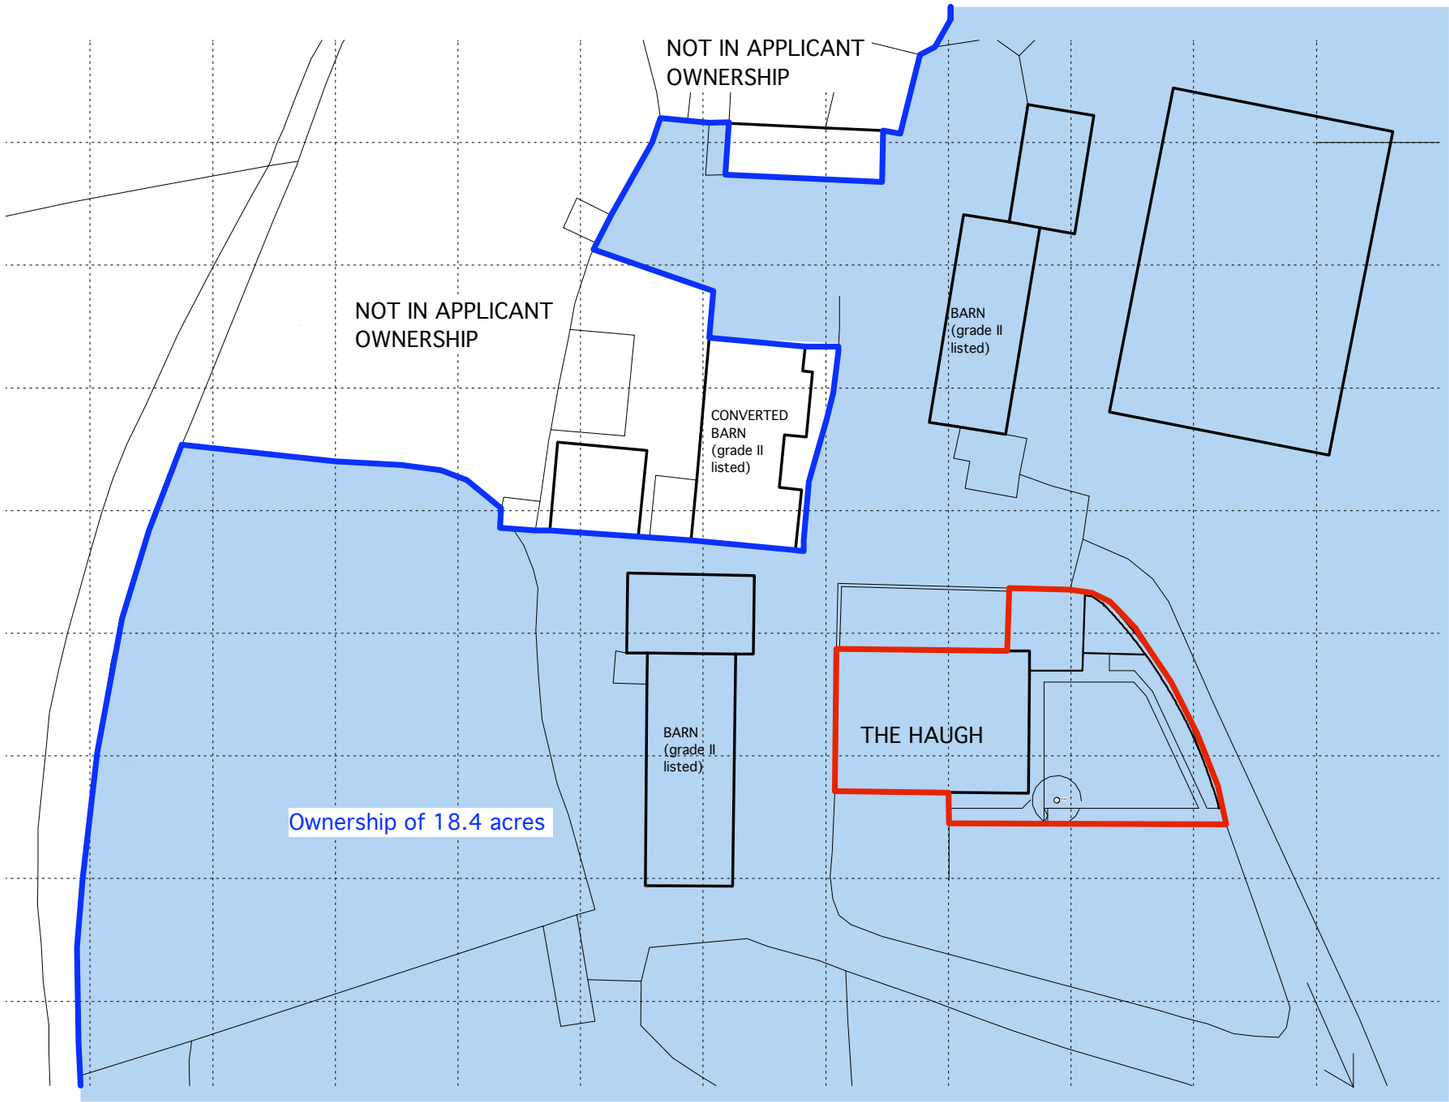

BLOCK PLAN 1:500

TRACK TO DOLLY LANE

KEY:

SITE BOUNDARY

OWNERSHIP BOUNDARY

Mattin MacLean Ltd
Chartered Architects
1 Market Street, Whaley Bridge
High Peak, SK23 7AA
Tel: 01663 733336 Fax: 01663 719916
Email: rvm@mattinmaclean.co.uk

Project	Job No
The Haugh Buxworth	M2104/1
Title: Location & Block Plans	Date: Sept 11
	Scale: 1:1250 1:500

Category	CiSfb Element	Sequential No	Revision
		01	

THESE DWGS. ARE FOR PLANNING APPROVAL ONLY AND SHOULD NOT BE USED FOR ANY OTHER PURPOSE WITHOUT PRIOR CONSENT OF THE ARCHITECT.