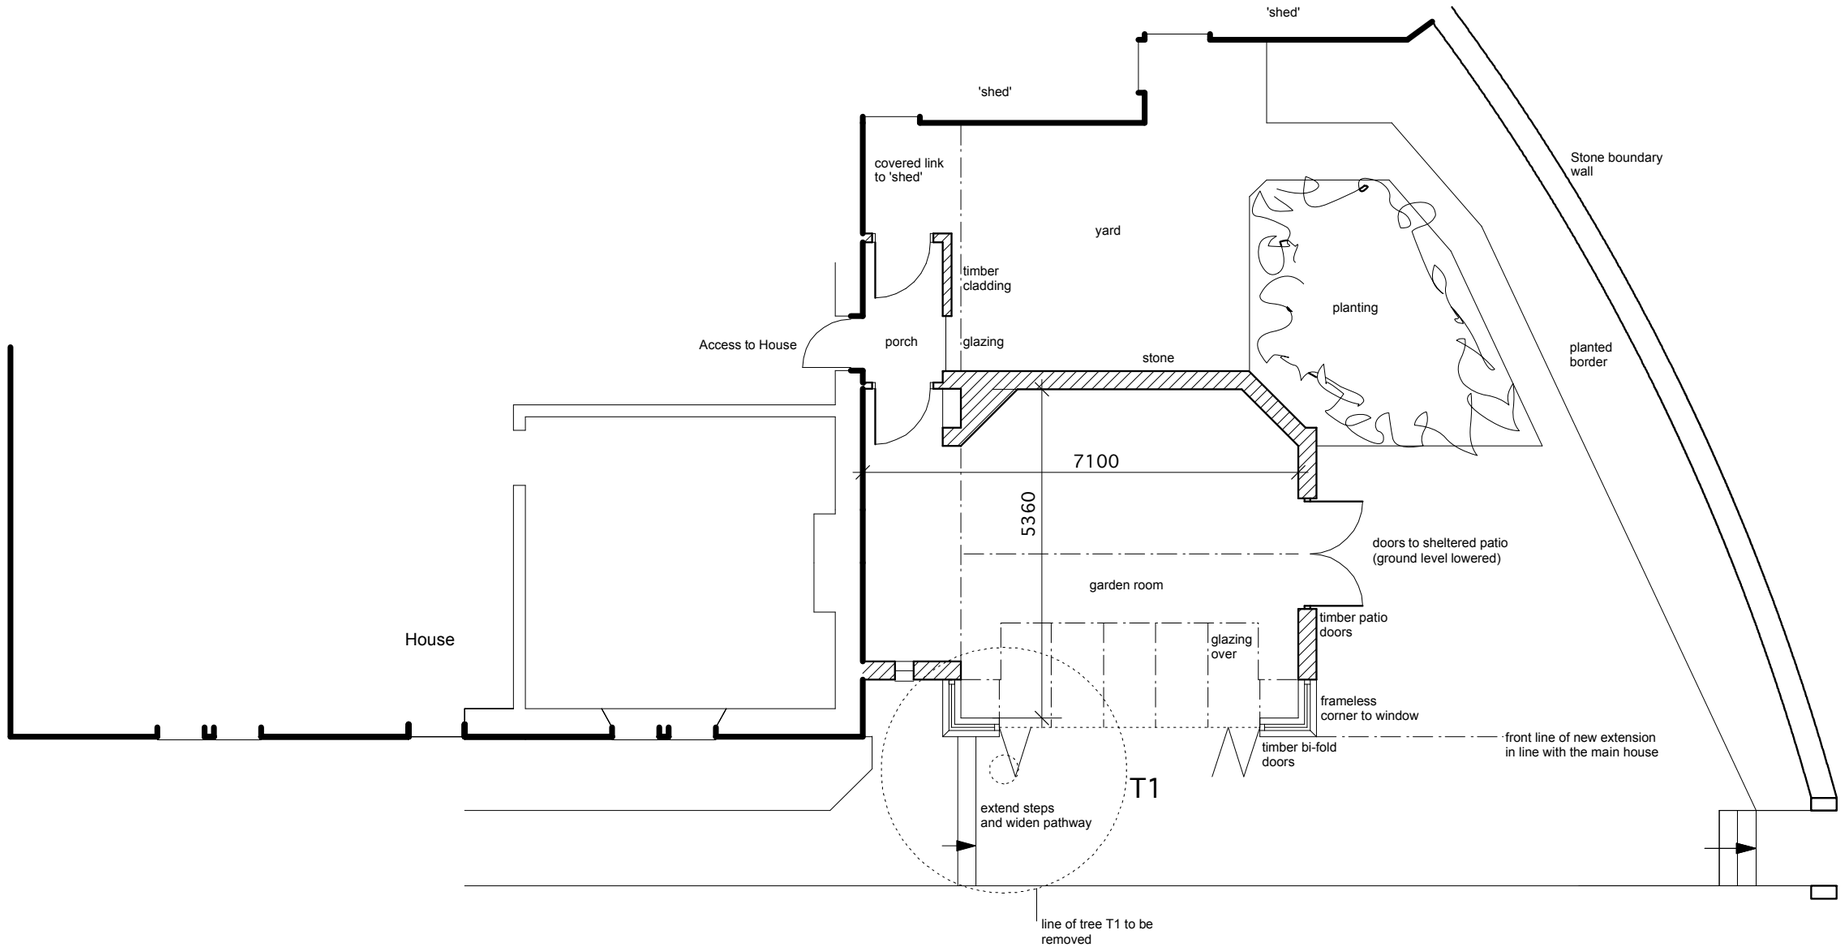

Mattin MacLean Ltd
Chartered Architects
1 Market Street, Whaley Bridge
High Peak, SK23 7AA
Tel: 01663 733336 Fax: 01663 719916
Email: rvm@mattinmaclean.co.uk

Project	Job No
The Haugh Buxworth	M2104/1
Title	**Date**
Proposed Site Plan/ Garden Room Plan	Sept 11
	Scale 1:100

Category	CiSfb Element	Sequential No	Revision
		04	

THESE DWGS. ARE FOR PLANNING APPROVAL ONLY AND SHOULD NOT BE USED FOR ANY OTHER PURPOSE WITHOUT PRIOR CONSENT OF THE ARCHITECT.